


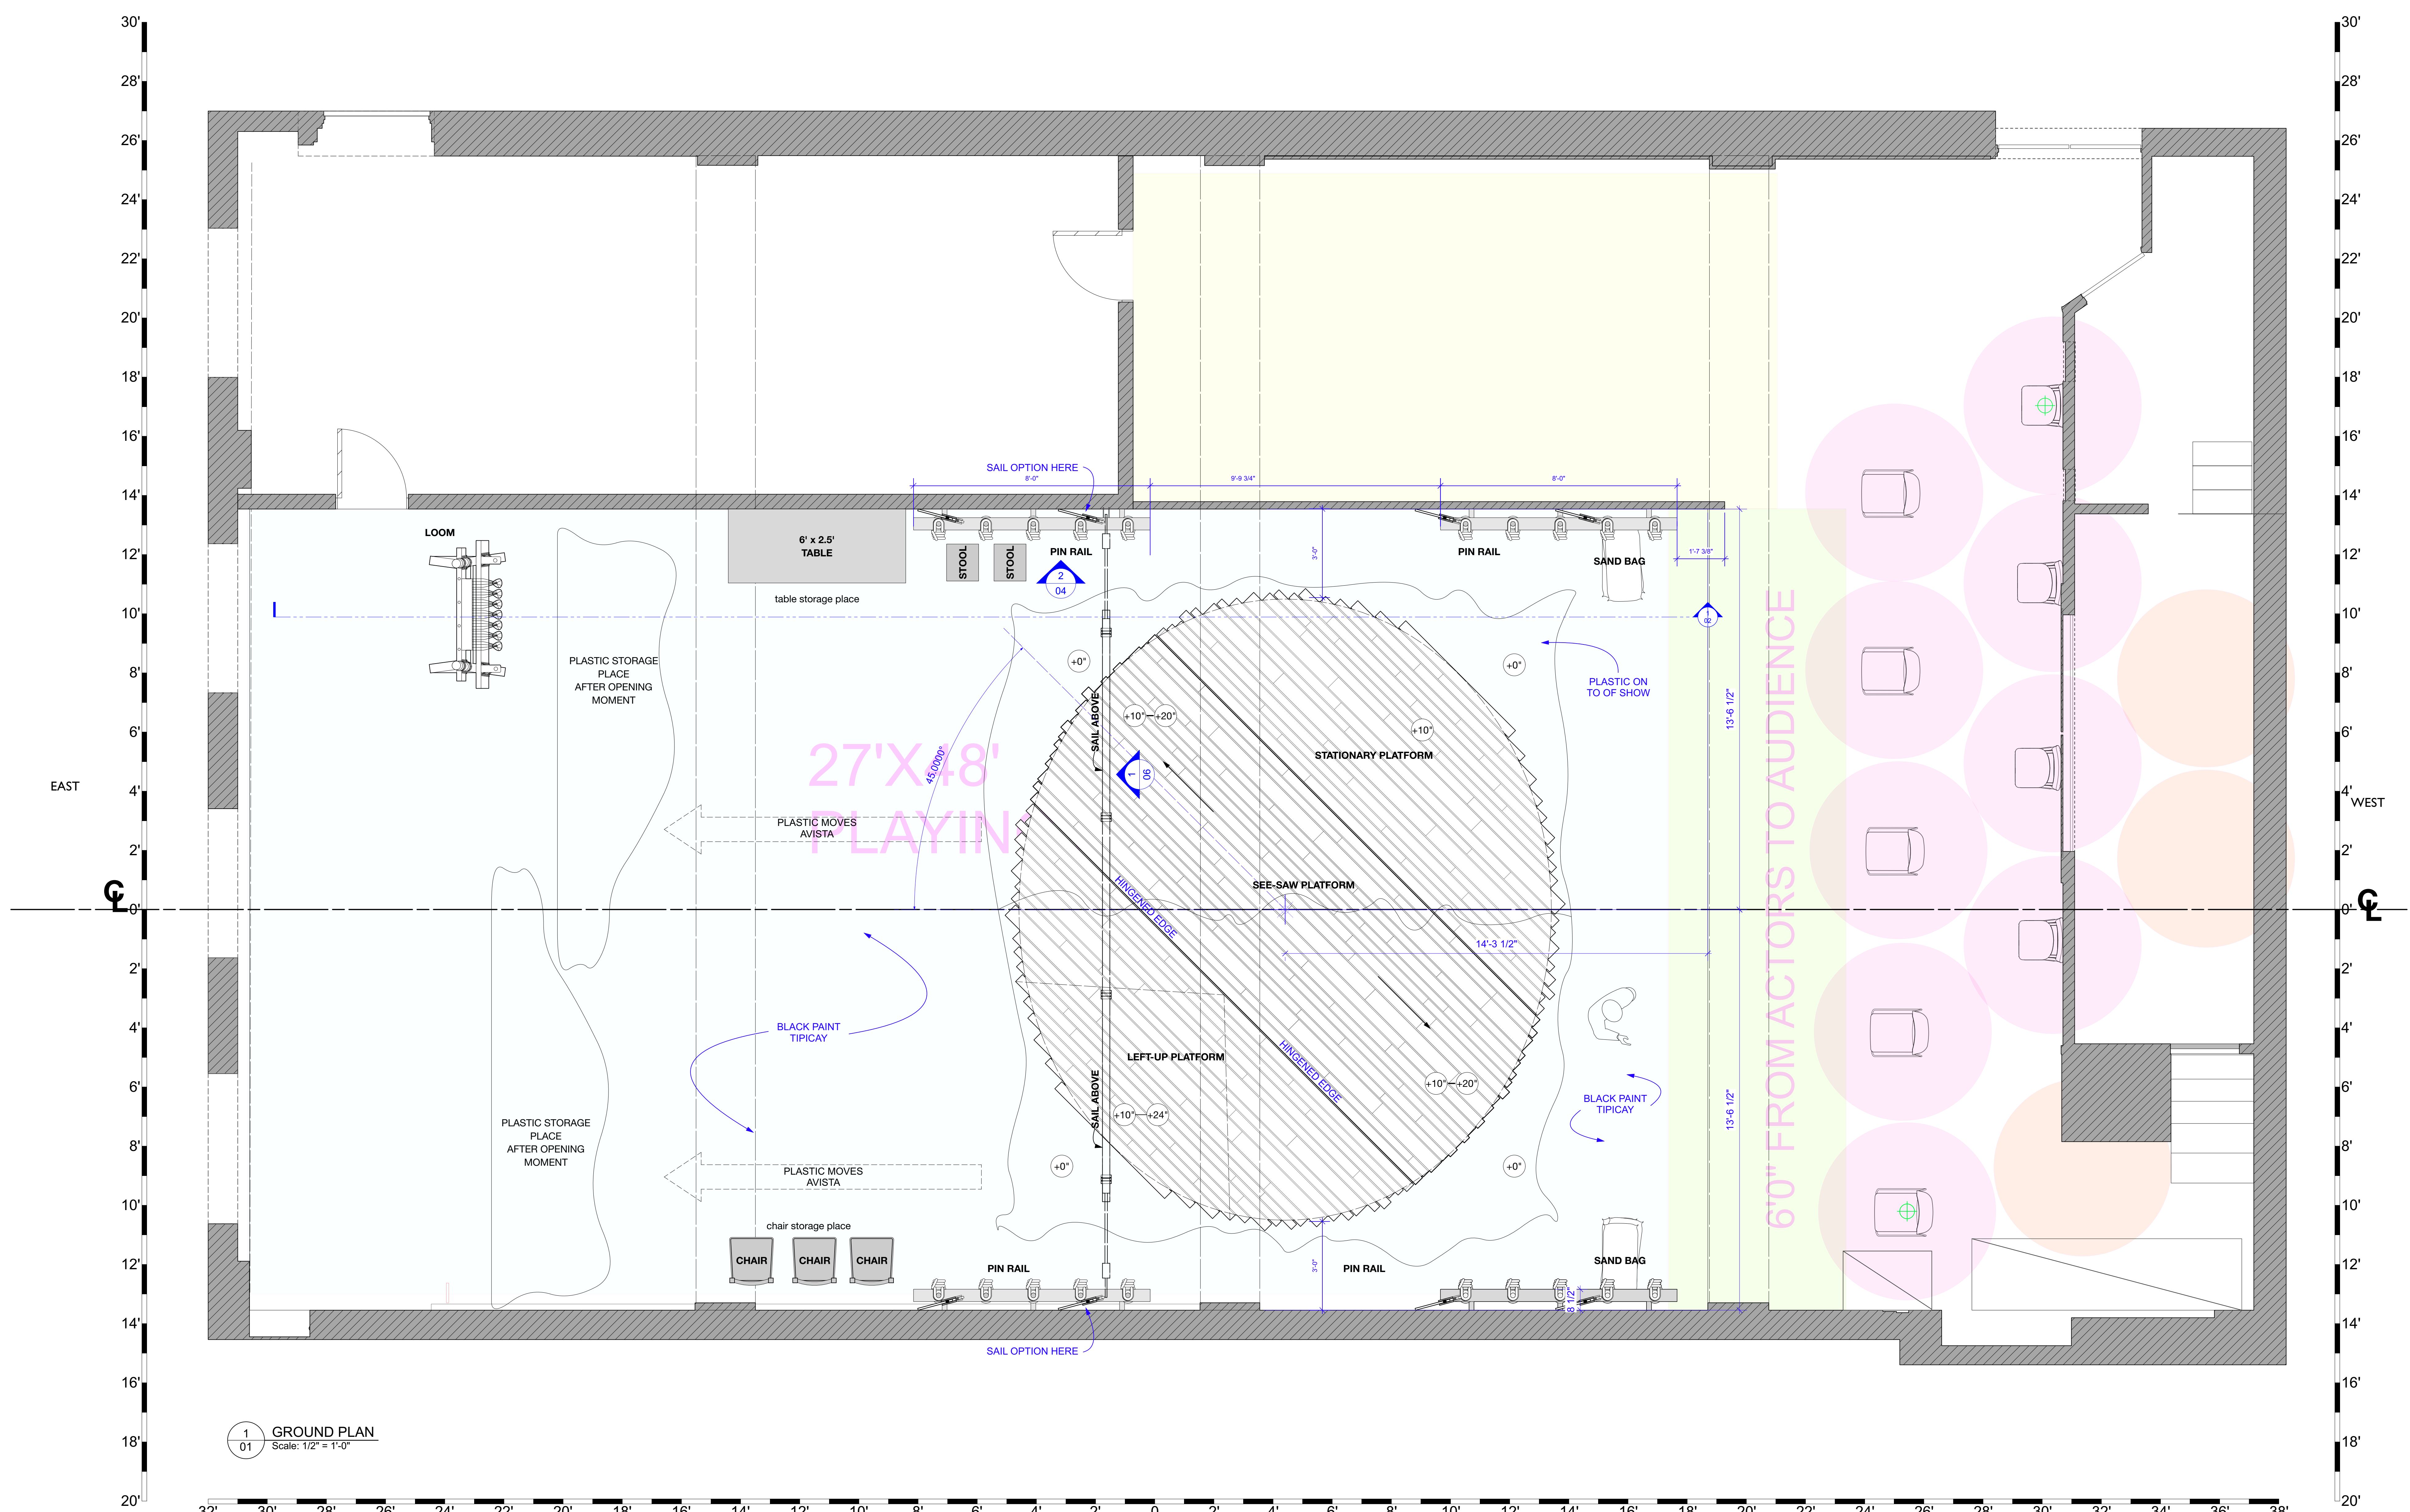

ODYSSEUS



4/4/2021	updates for deck and loom
----------	---------------------------

GROUND LAY

Drawn By:	Nira	Issue Date:	3/30/
Filename:	ODYSSEUS	Revision Date:	3/30/

OF 09

5

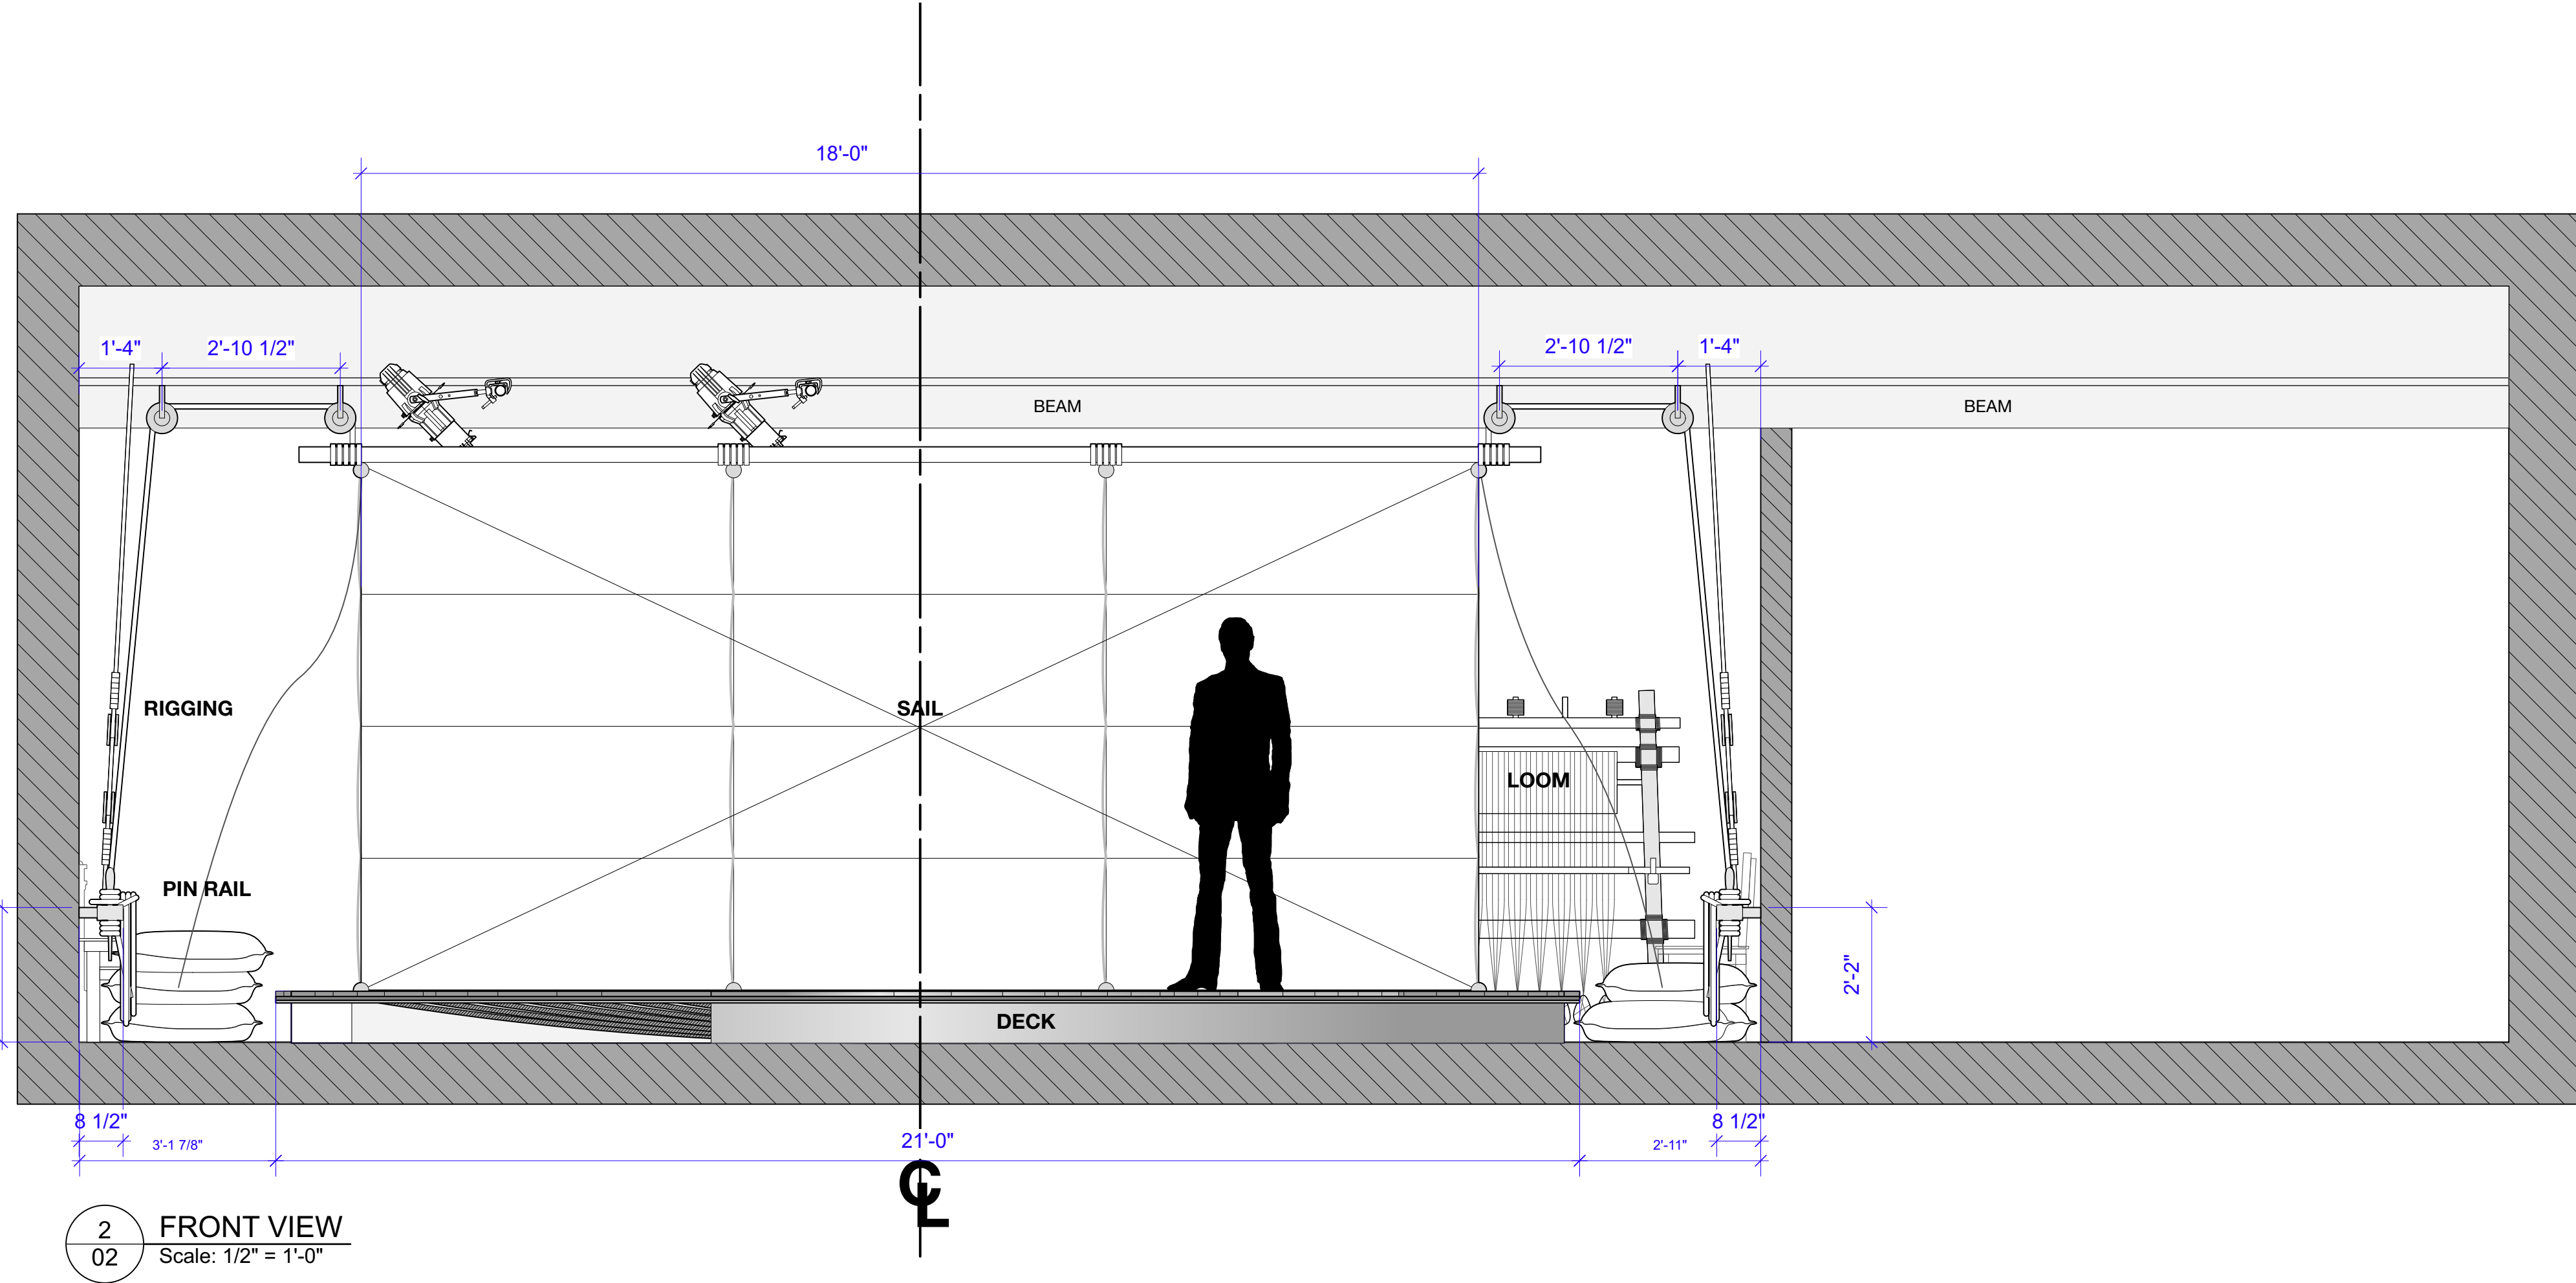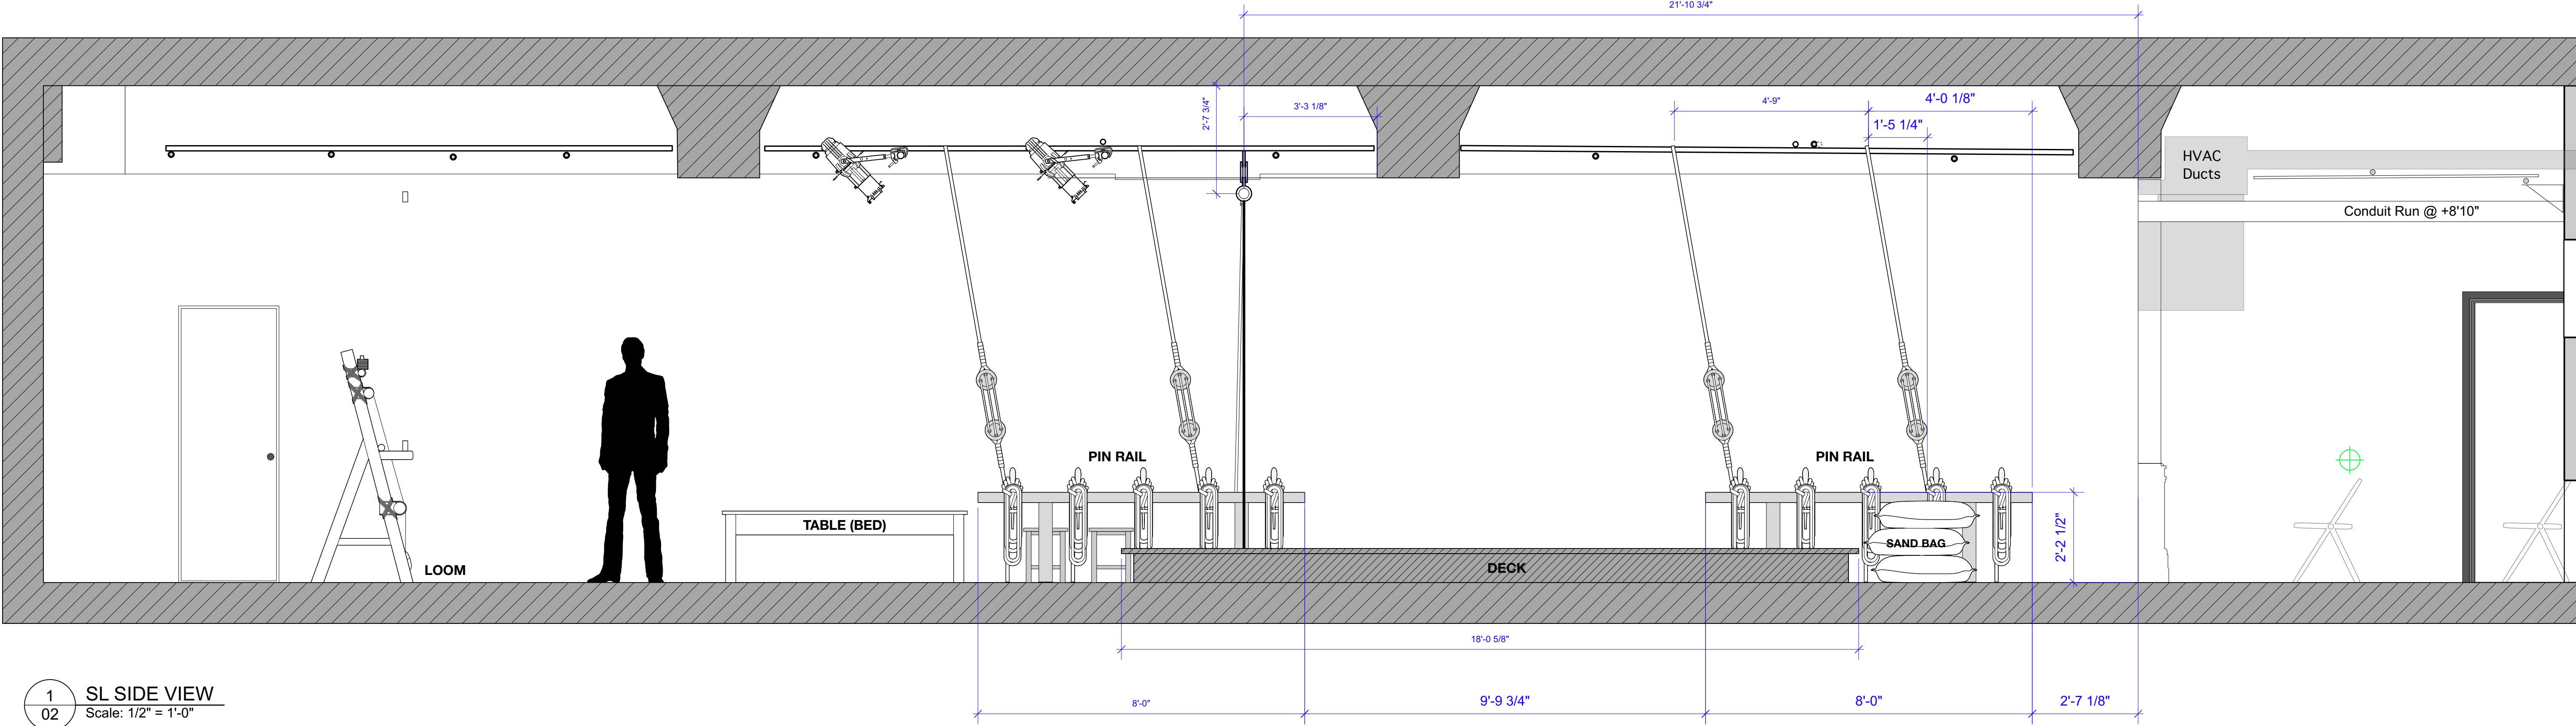

ATLAS TRHATER

YR 3 PRODUCTION

MARCH 2021

Scott Illingworth
Nina Pan
Camilla Dely
Kelly Rudolph

DIRECTOR:
SET DESIGN:
COSTUME:
LIGHTING:

ODYSSEUS

FRONT AND SIDE VIEW

DATE
3/30/2021 updates for final
4/4/2021 updates for deck and loom

Scale:
1/2" = 1'-0"


Issue Date:
3/30/2021

Revision Date:
3/30/2021

Plate No:

02


OF 09

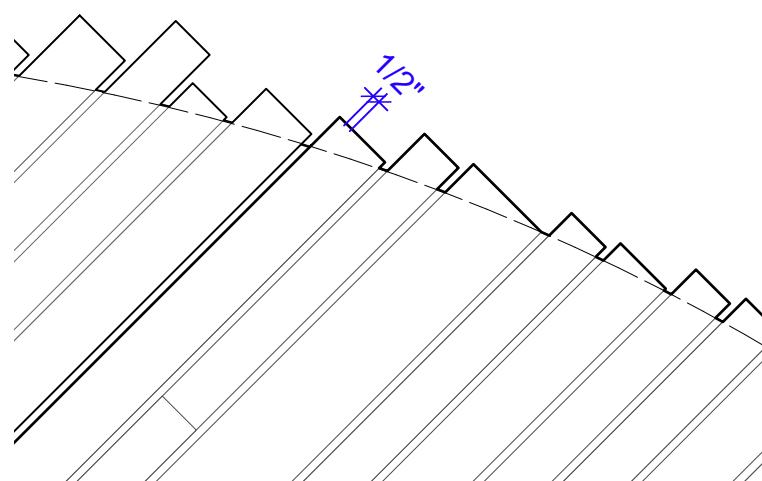

3 GAP SPACE BETWEEN DECKS
Scale: 1" = 1'-0"

NOTE1: GAP BETWEEN


1. Try to make the gap between 3 platform as narrow as possible
2. Use space between wood batten help to hide the gap

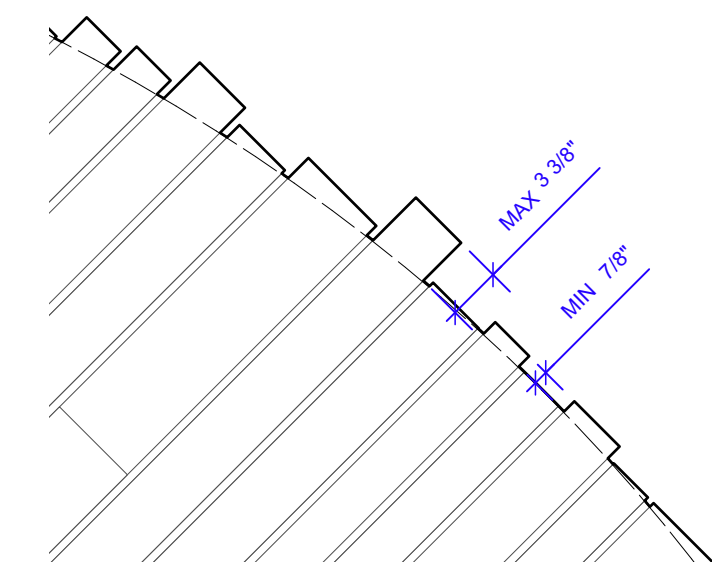

4 DECK EDGE DETAIL
Scale: 1" = 1'-0"

NOTE2: EDGE DETAIL


1. The edge is indented, details see model reference
2. Based on a 21"18' oval, the edge of batten will be overhang around 1 in.

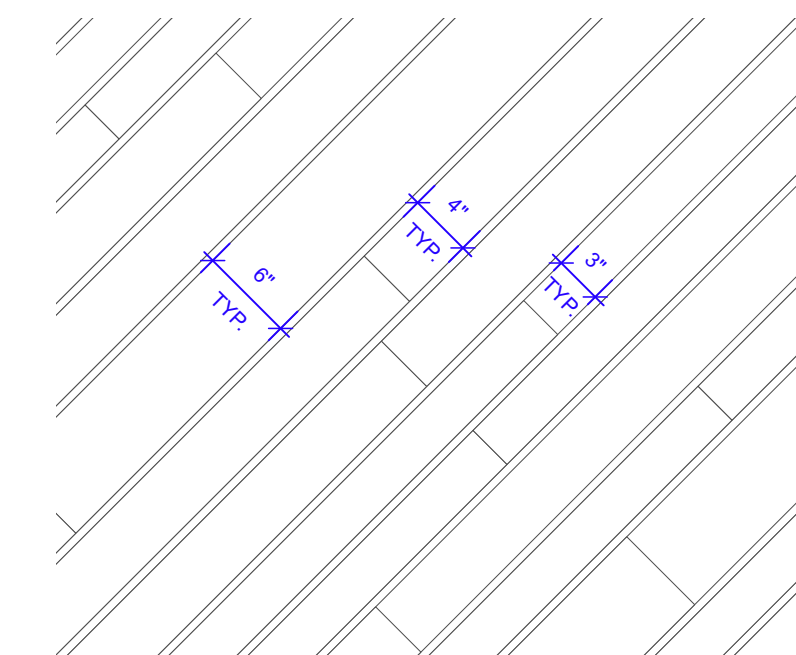

5 DACK BATTEN
Scale: 1" = 1'-0"

NOTE 3: DECK BATTEN


1. Batten width: around 3in, 4in, 6in
2. Quantity: 3in>4in>6in
3. Batten space between: 1/2in

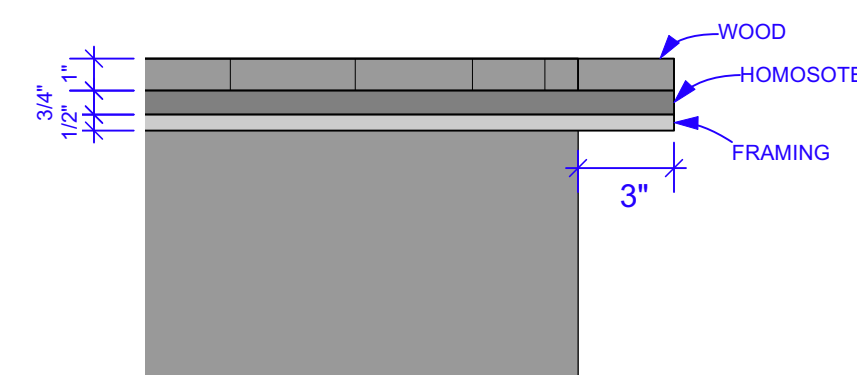


6 DECK EDGE STRUCTURE
Scale: 2" = 1'-0"

NOTE 4: DECK EDGE STRUCTURE

1. For STATIONARY and LIFTING PLATFORM, the overhang of structure base edge is 3 in, in order to make the surface looks like floating in the black void.
2. For SEE-SAW PLATFORM, the edge of surface base and the stucture base is align.

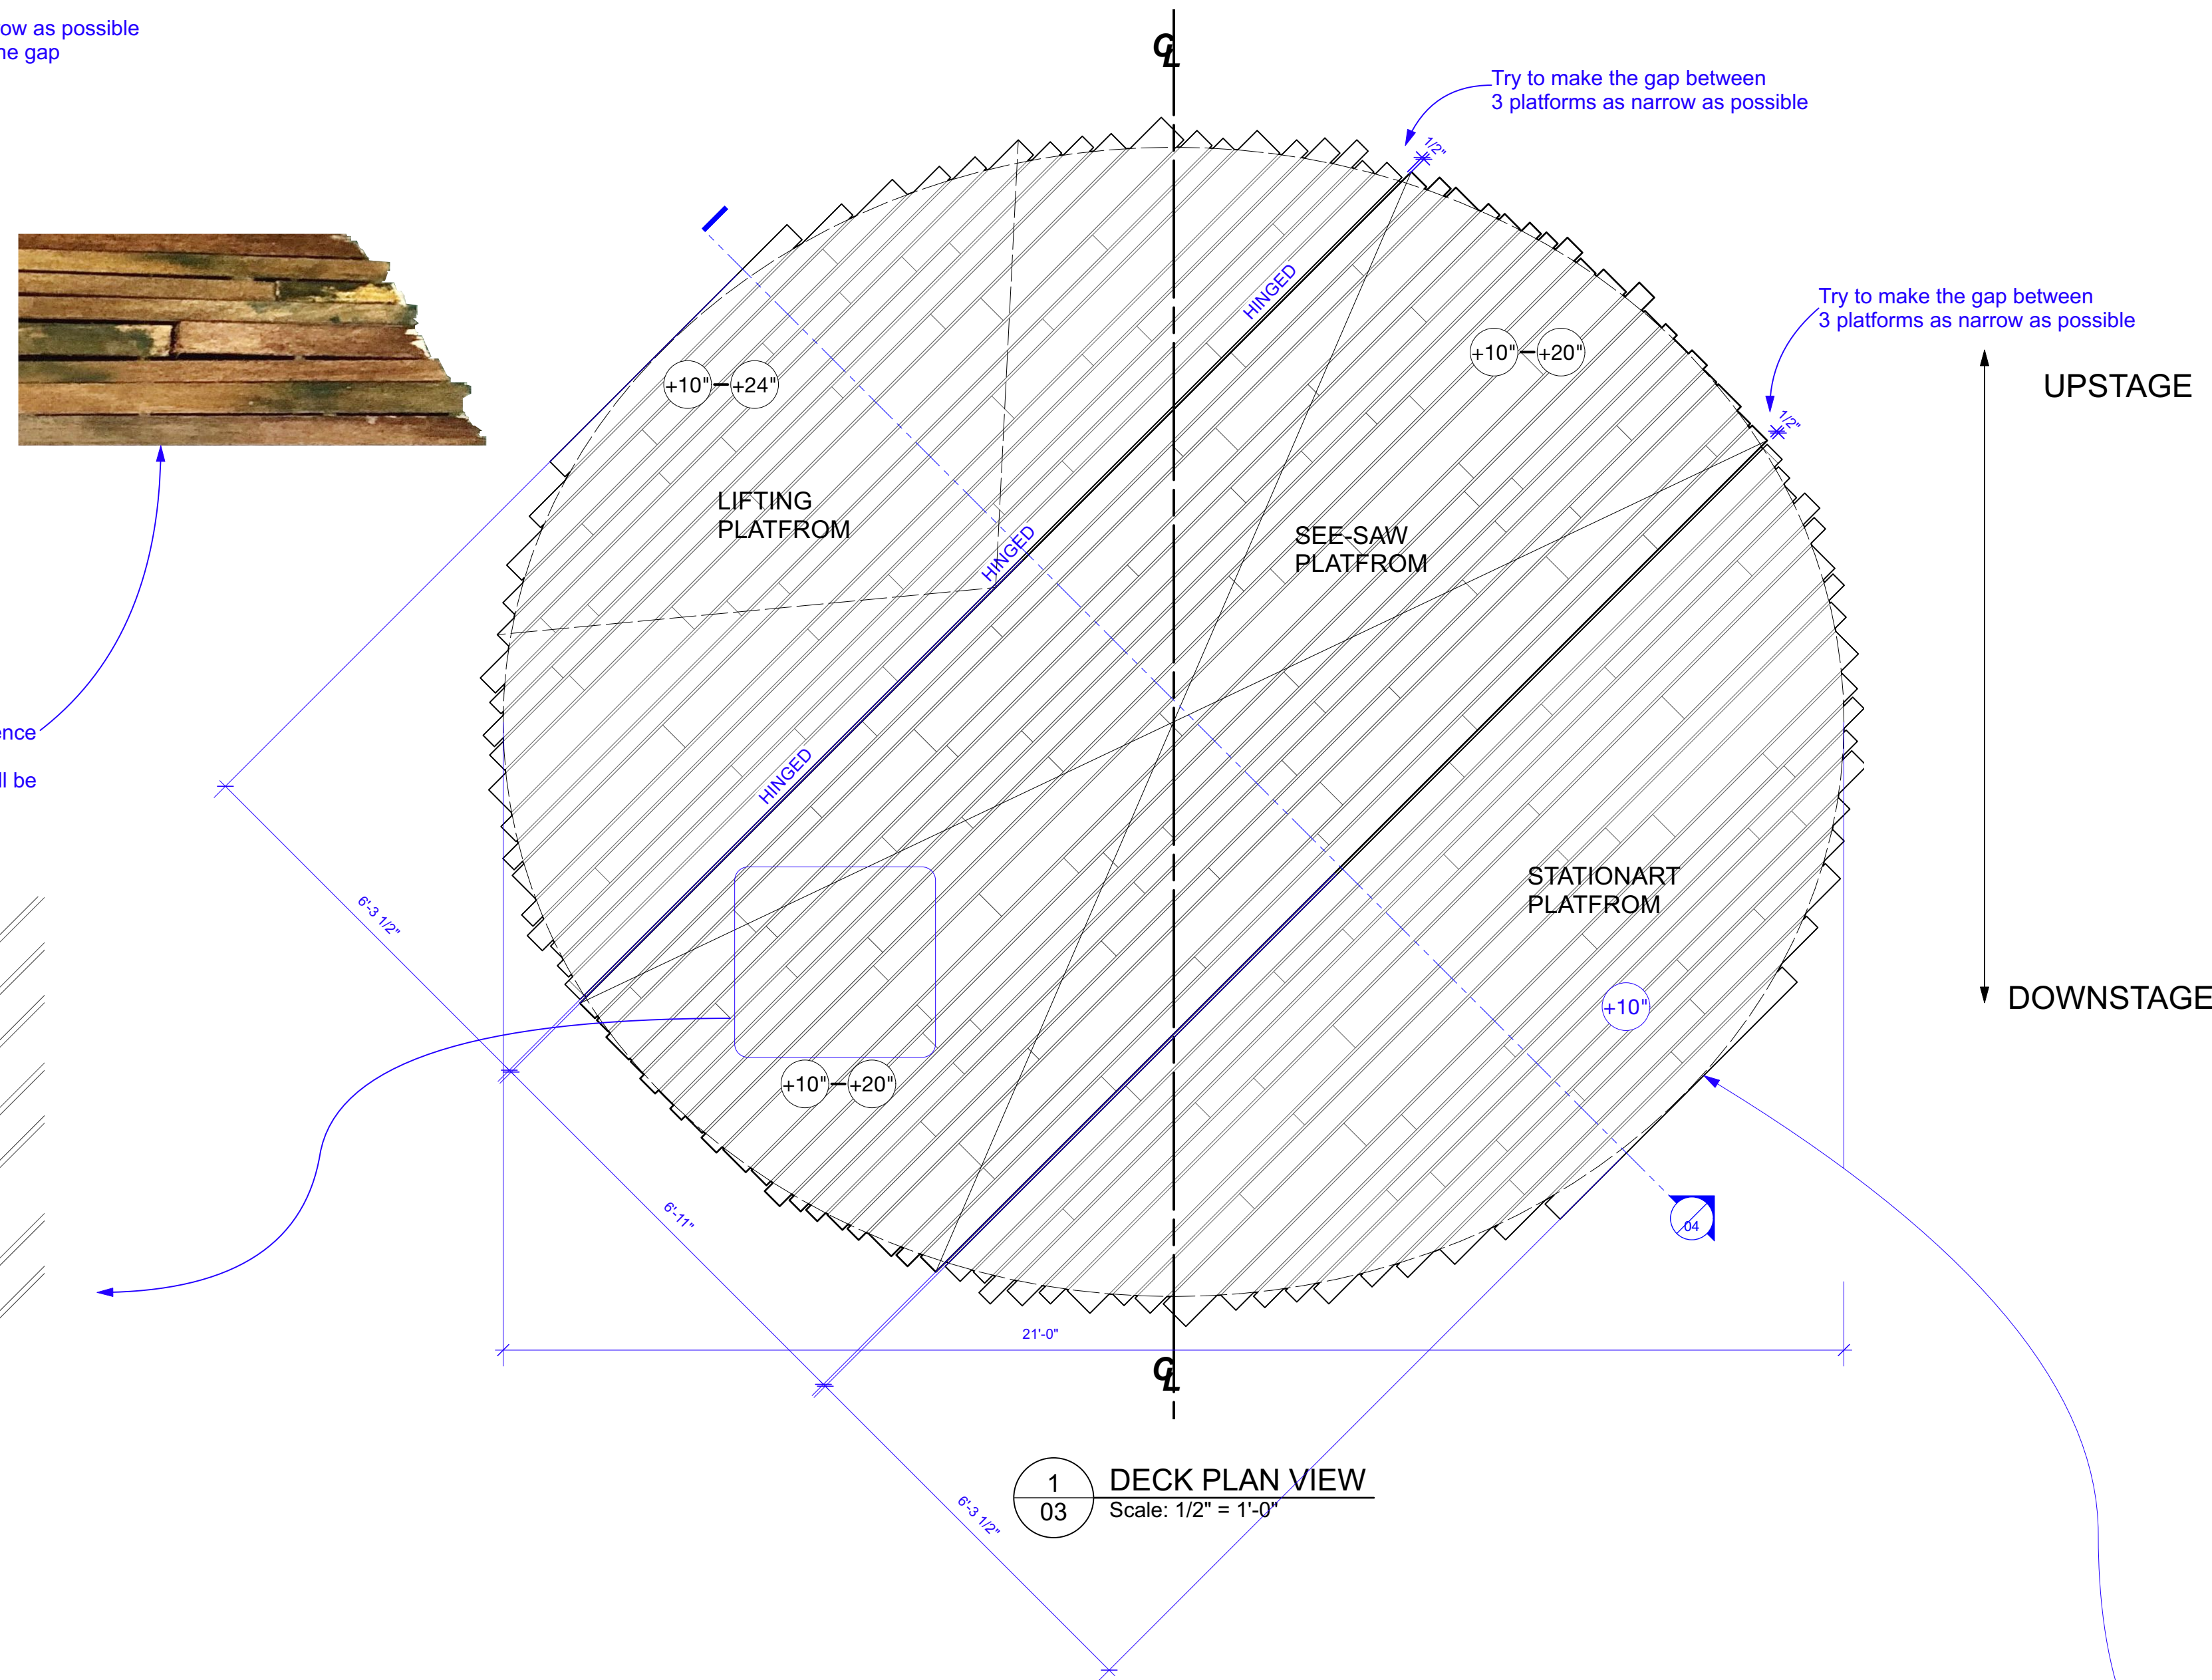

1 DECK PLAN VIEW
Scale: 1/2" = 1'-0"

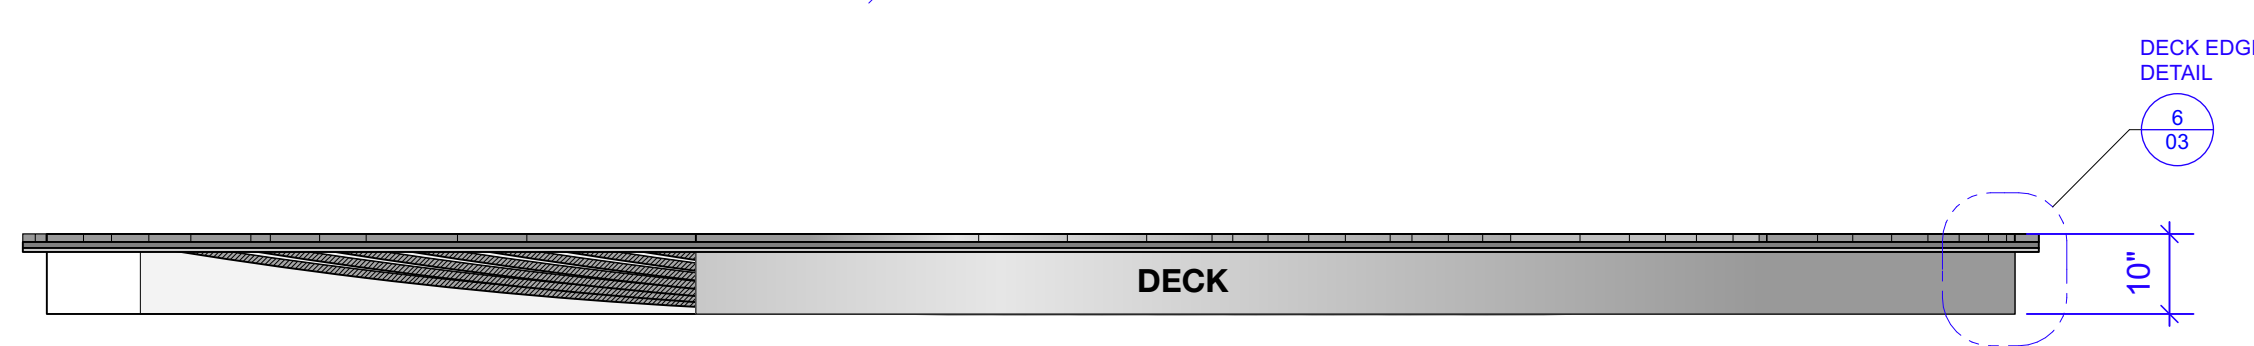


2 DECK FRONT VIEW
Scale: 1/2" = 1'-0"

6 PAINT REESEARCH
NOT TO SCALE

DECK PAINT SAMPLE:

Weathered wood, some wood batten stained with the color of indigo

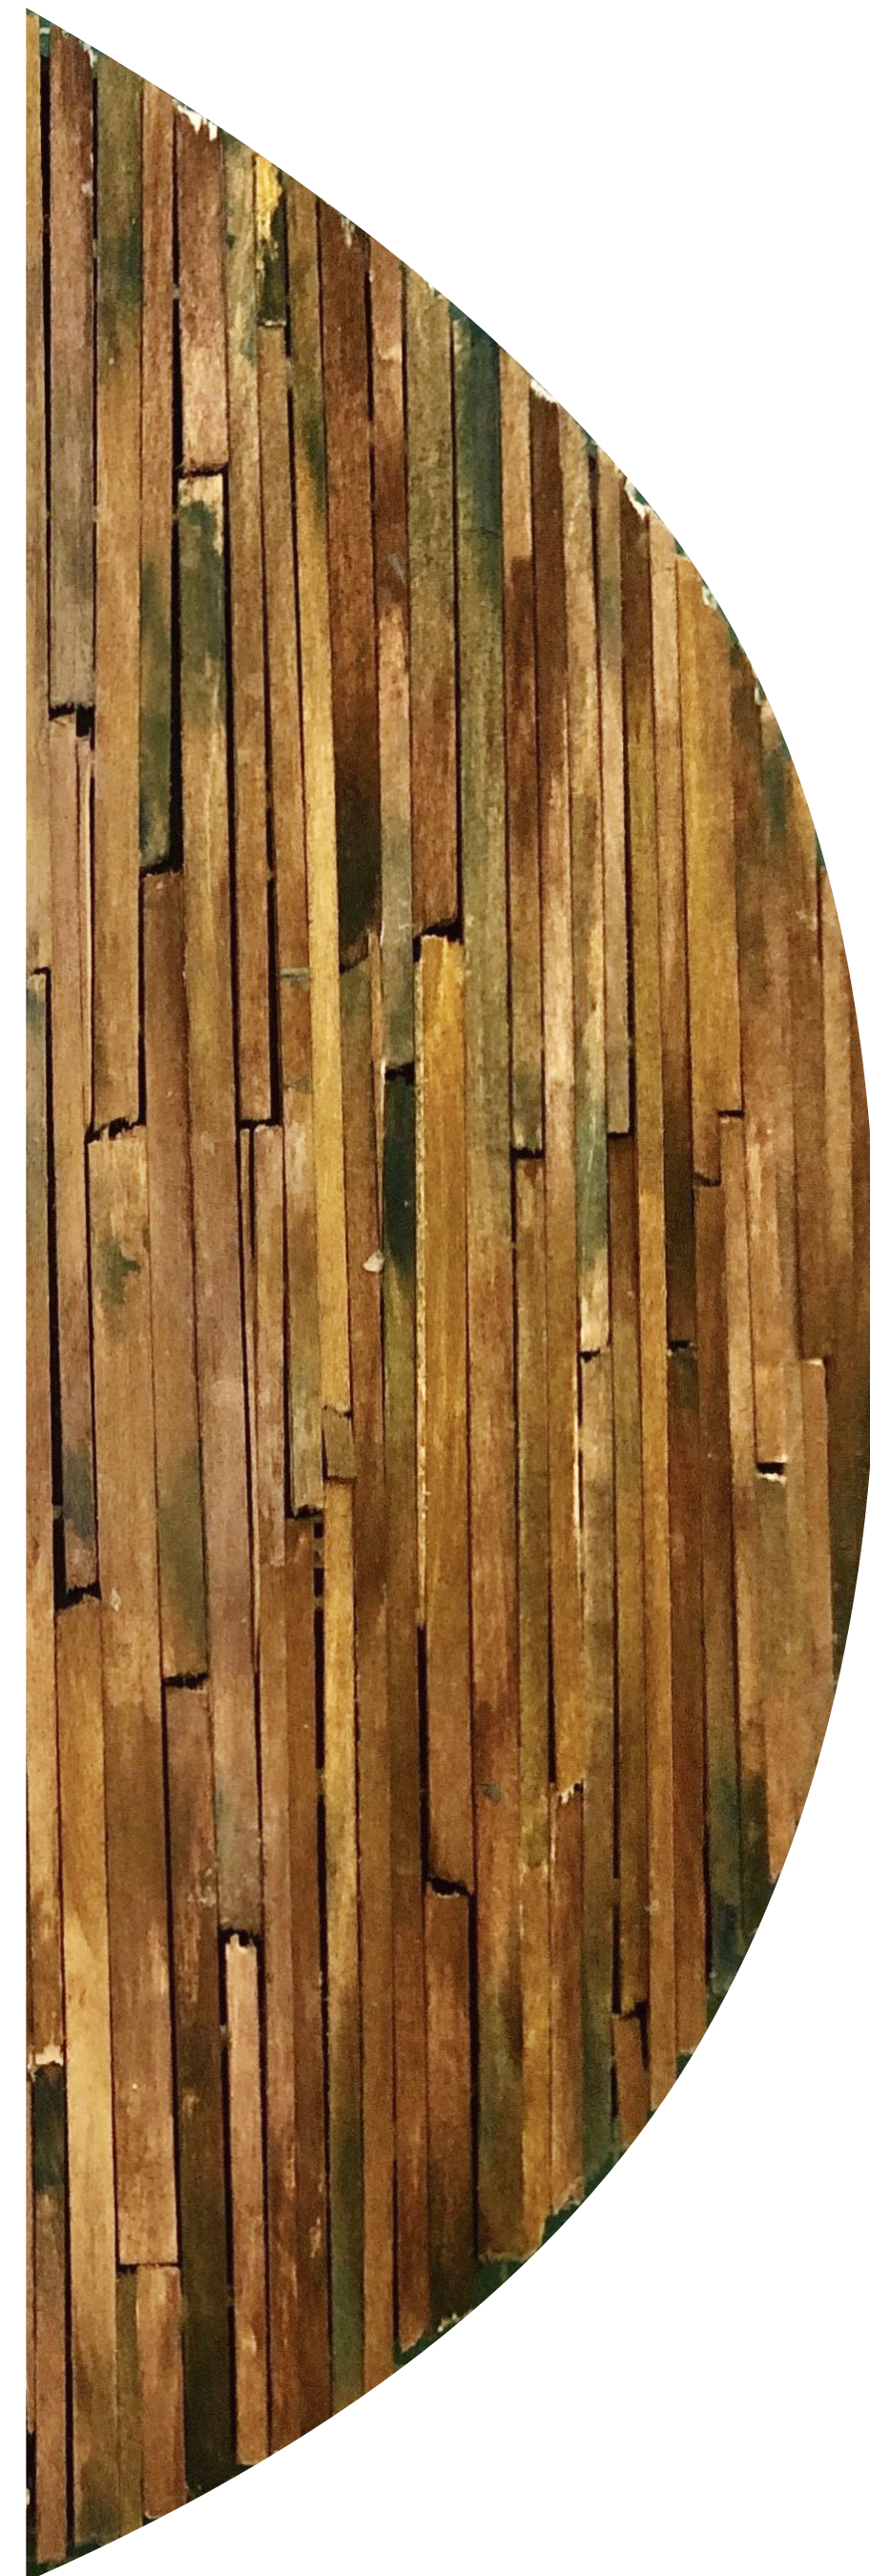

ATLAS TRHATER

YR 3 PRODUCTION

MARCH 2021

DIRECTOR: Scott Illingworth
SET DESIGN: Nina Pan
COSTUME: Camilla Dely
LIGHTING: Kelly Rudolph

ODYSSEUS


DECK PLAN VIEW

DATE: 3/30/2021
updates for final
4/4/2021 updates for deck and boom

Scale: 1/2" = 1'-0"
Issue Date: 3/30/2021
Drawn By: Nina
Revision Date: 3/30/2021
Filename: ODYSSEUS


03

OF 09

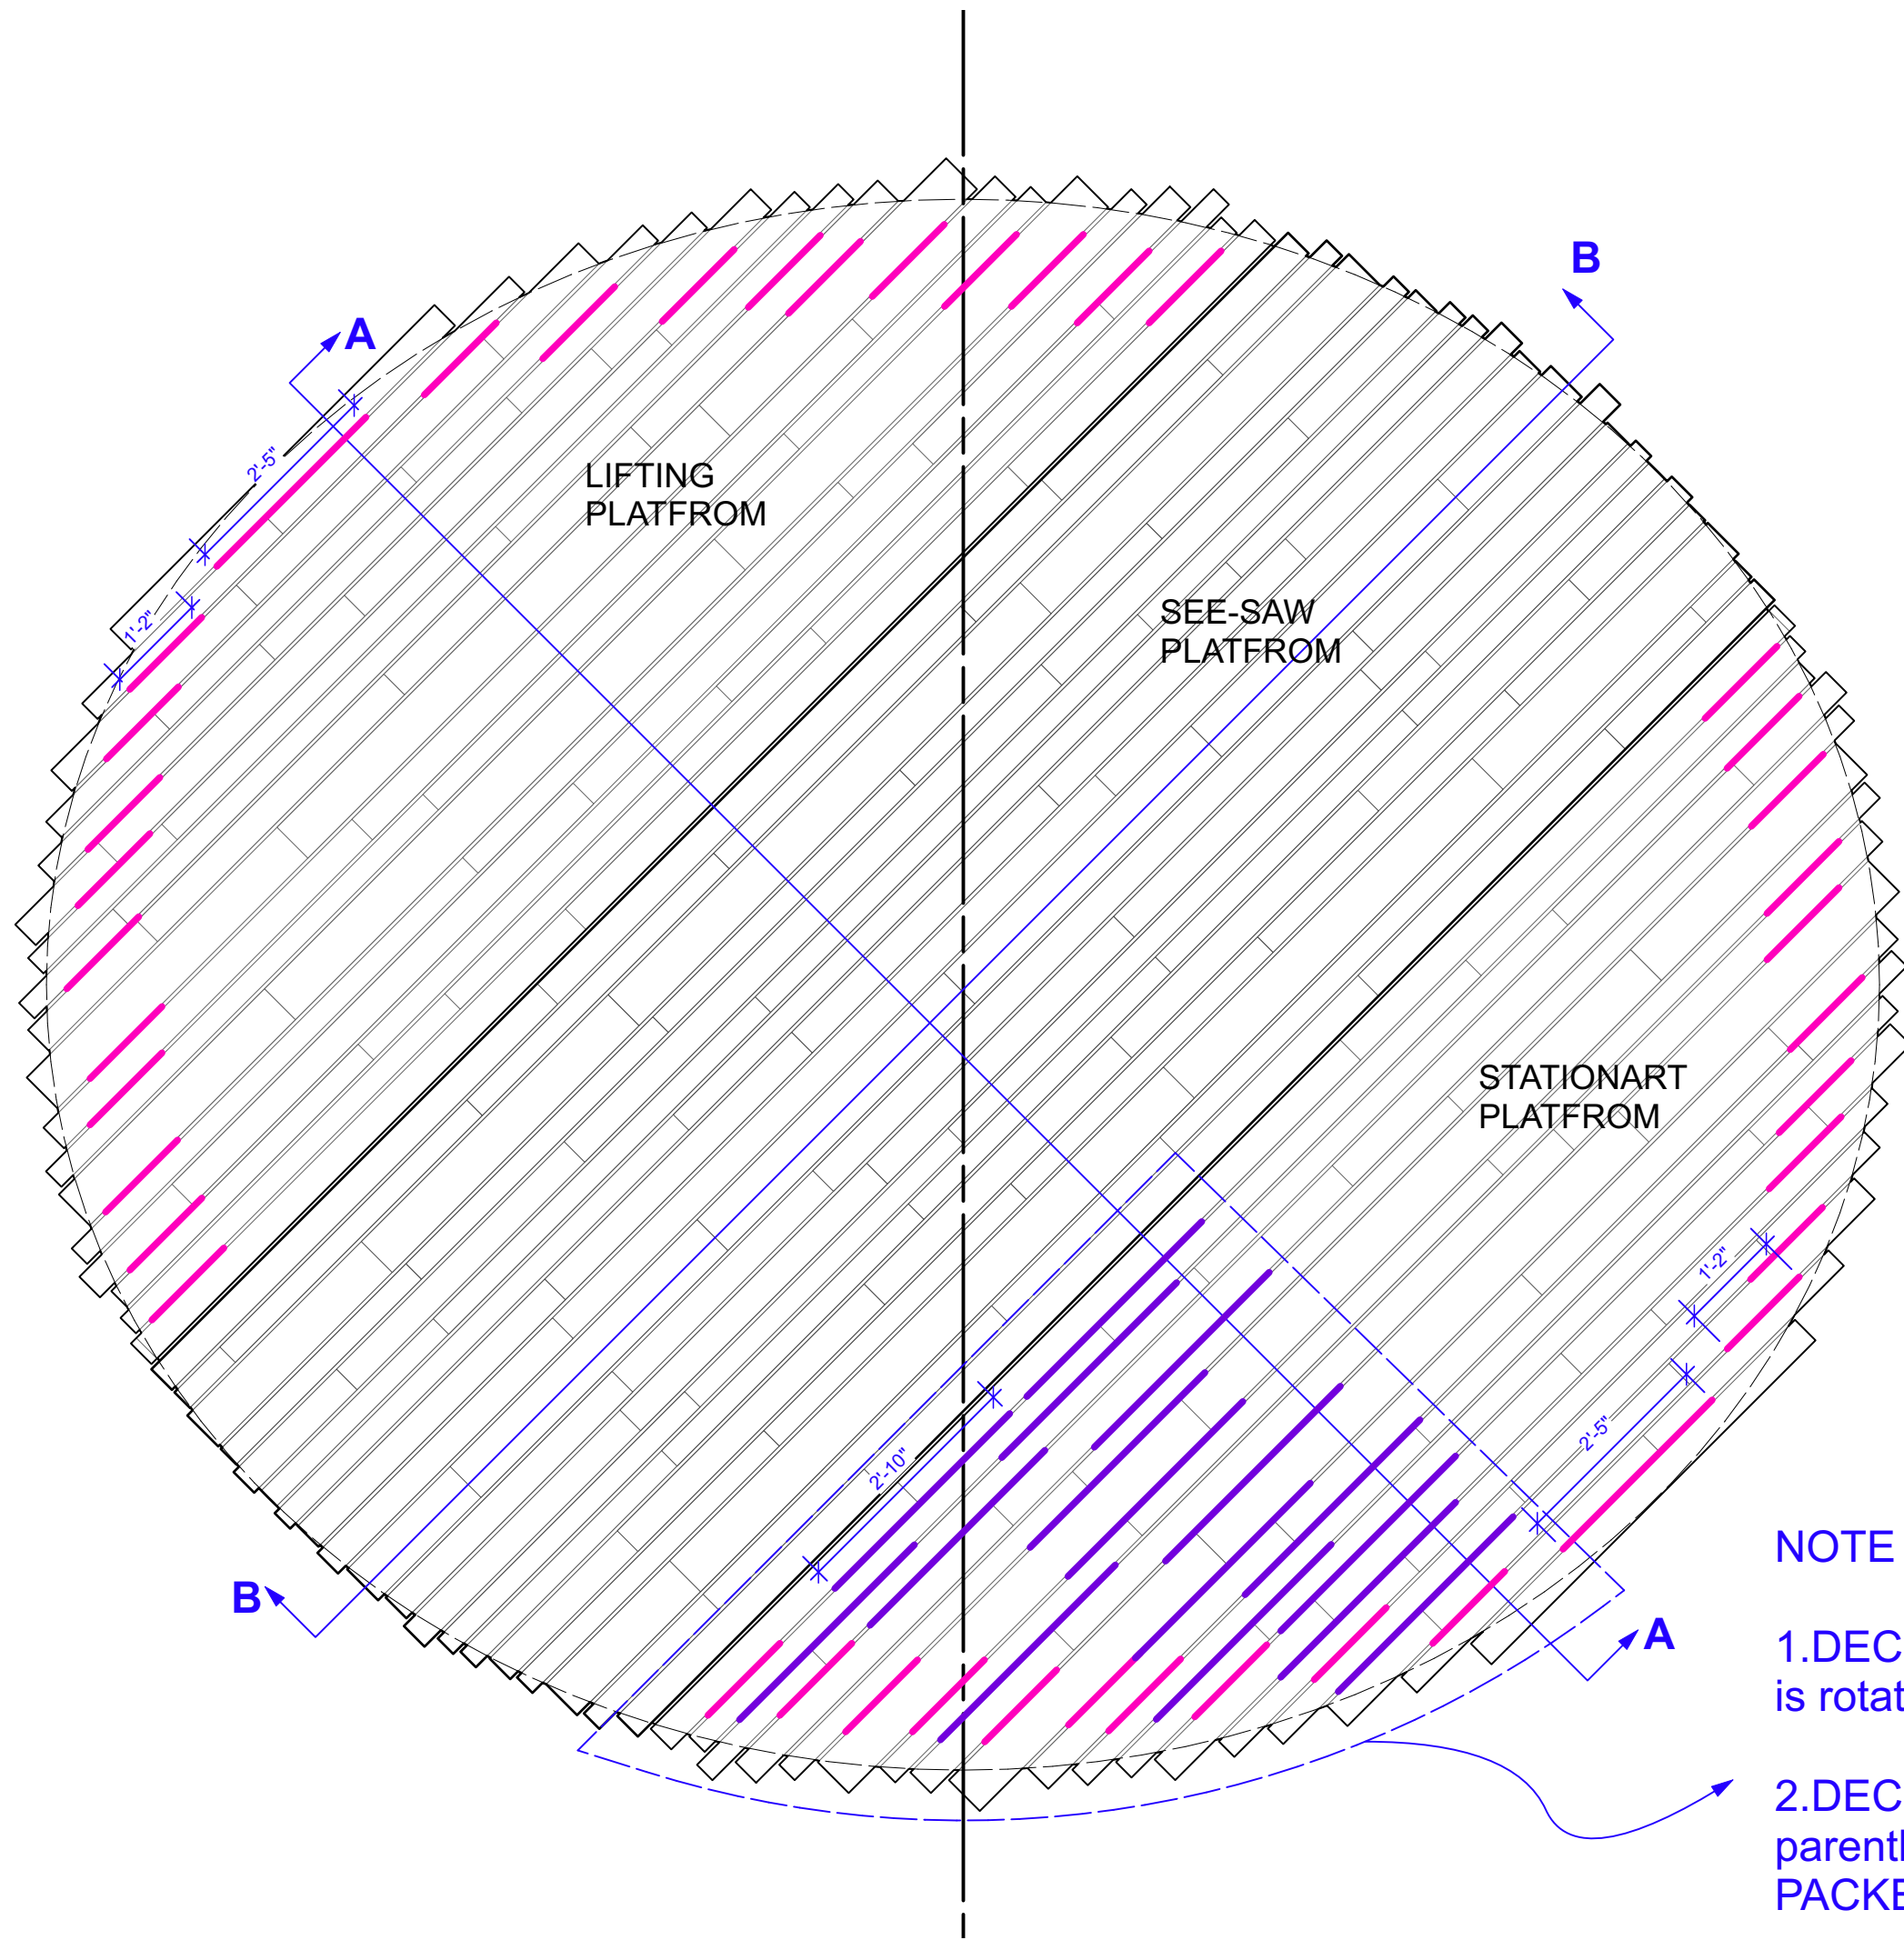


1 DECK PLAN VIEW
Scale: 1/2" = 1'-0"

- NOTE 1: LIGHTING BUILD IN
- 1.DECK C is the same shape as DECK A, which is rotated 180
 - 2.DECK C down stage side has build in light for parentheses, plesae see details in LIGHTING PACKEGE
 3. BUILD IN LED TAPE:
PURPLE - PYRE LIGHT
PINK - PARENTHESES,
plesae see details in LIGHTING PACKEGE

 


2 SECTION AA- POSITION 1
Scale: 1/2" = 1'-0"

- NOTE2:
SECTION AA - SEESAW PART
- 1.Maximum hight of seesaw part: 1' 10"
 2. any suggestion for lock the seesaw deck?

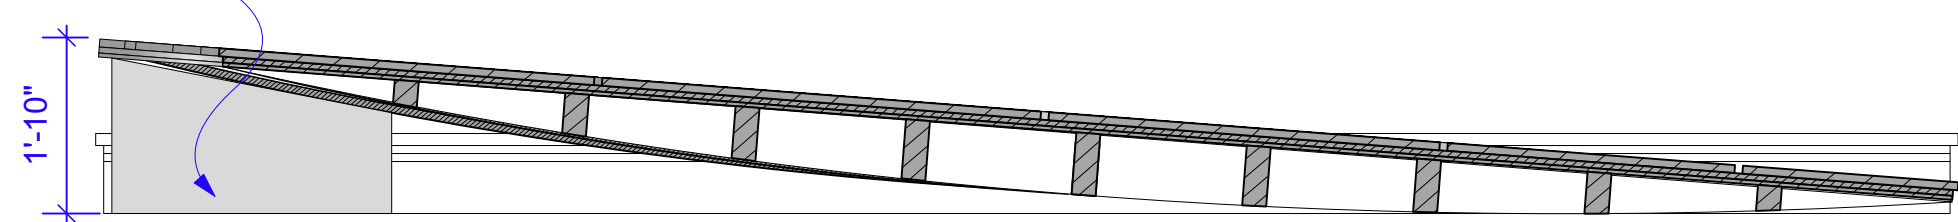


3 SECTION AA - POSITION 2
Scale: 1/2" = 1'-0"

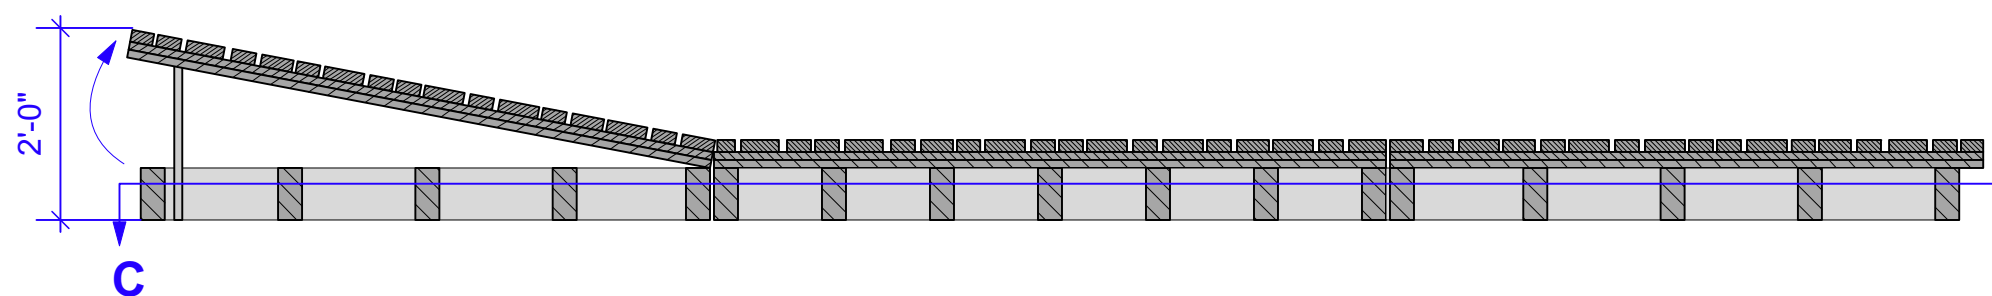


4 SECTION BB
Scale: 1/2" = 1'-0"

- NOTE3:
SECTION BB - LEFTINH PART
- Maximum hight 2'

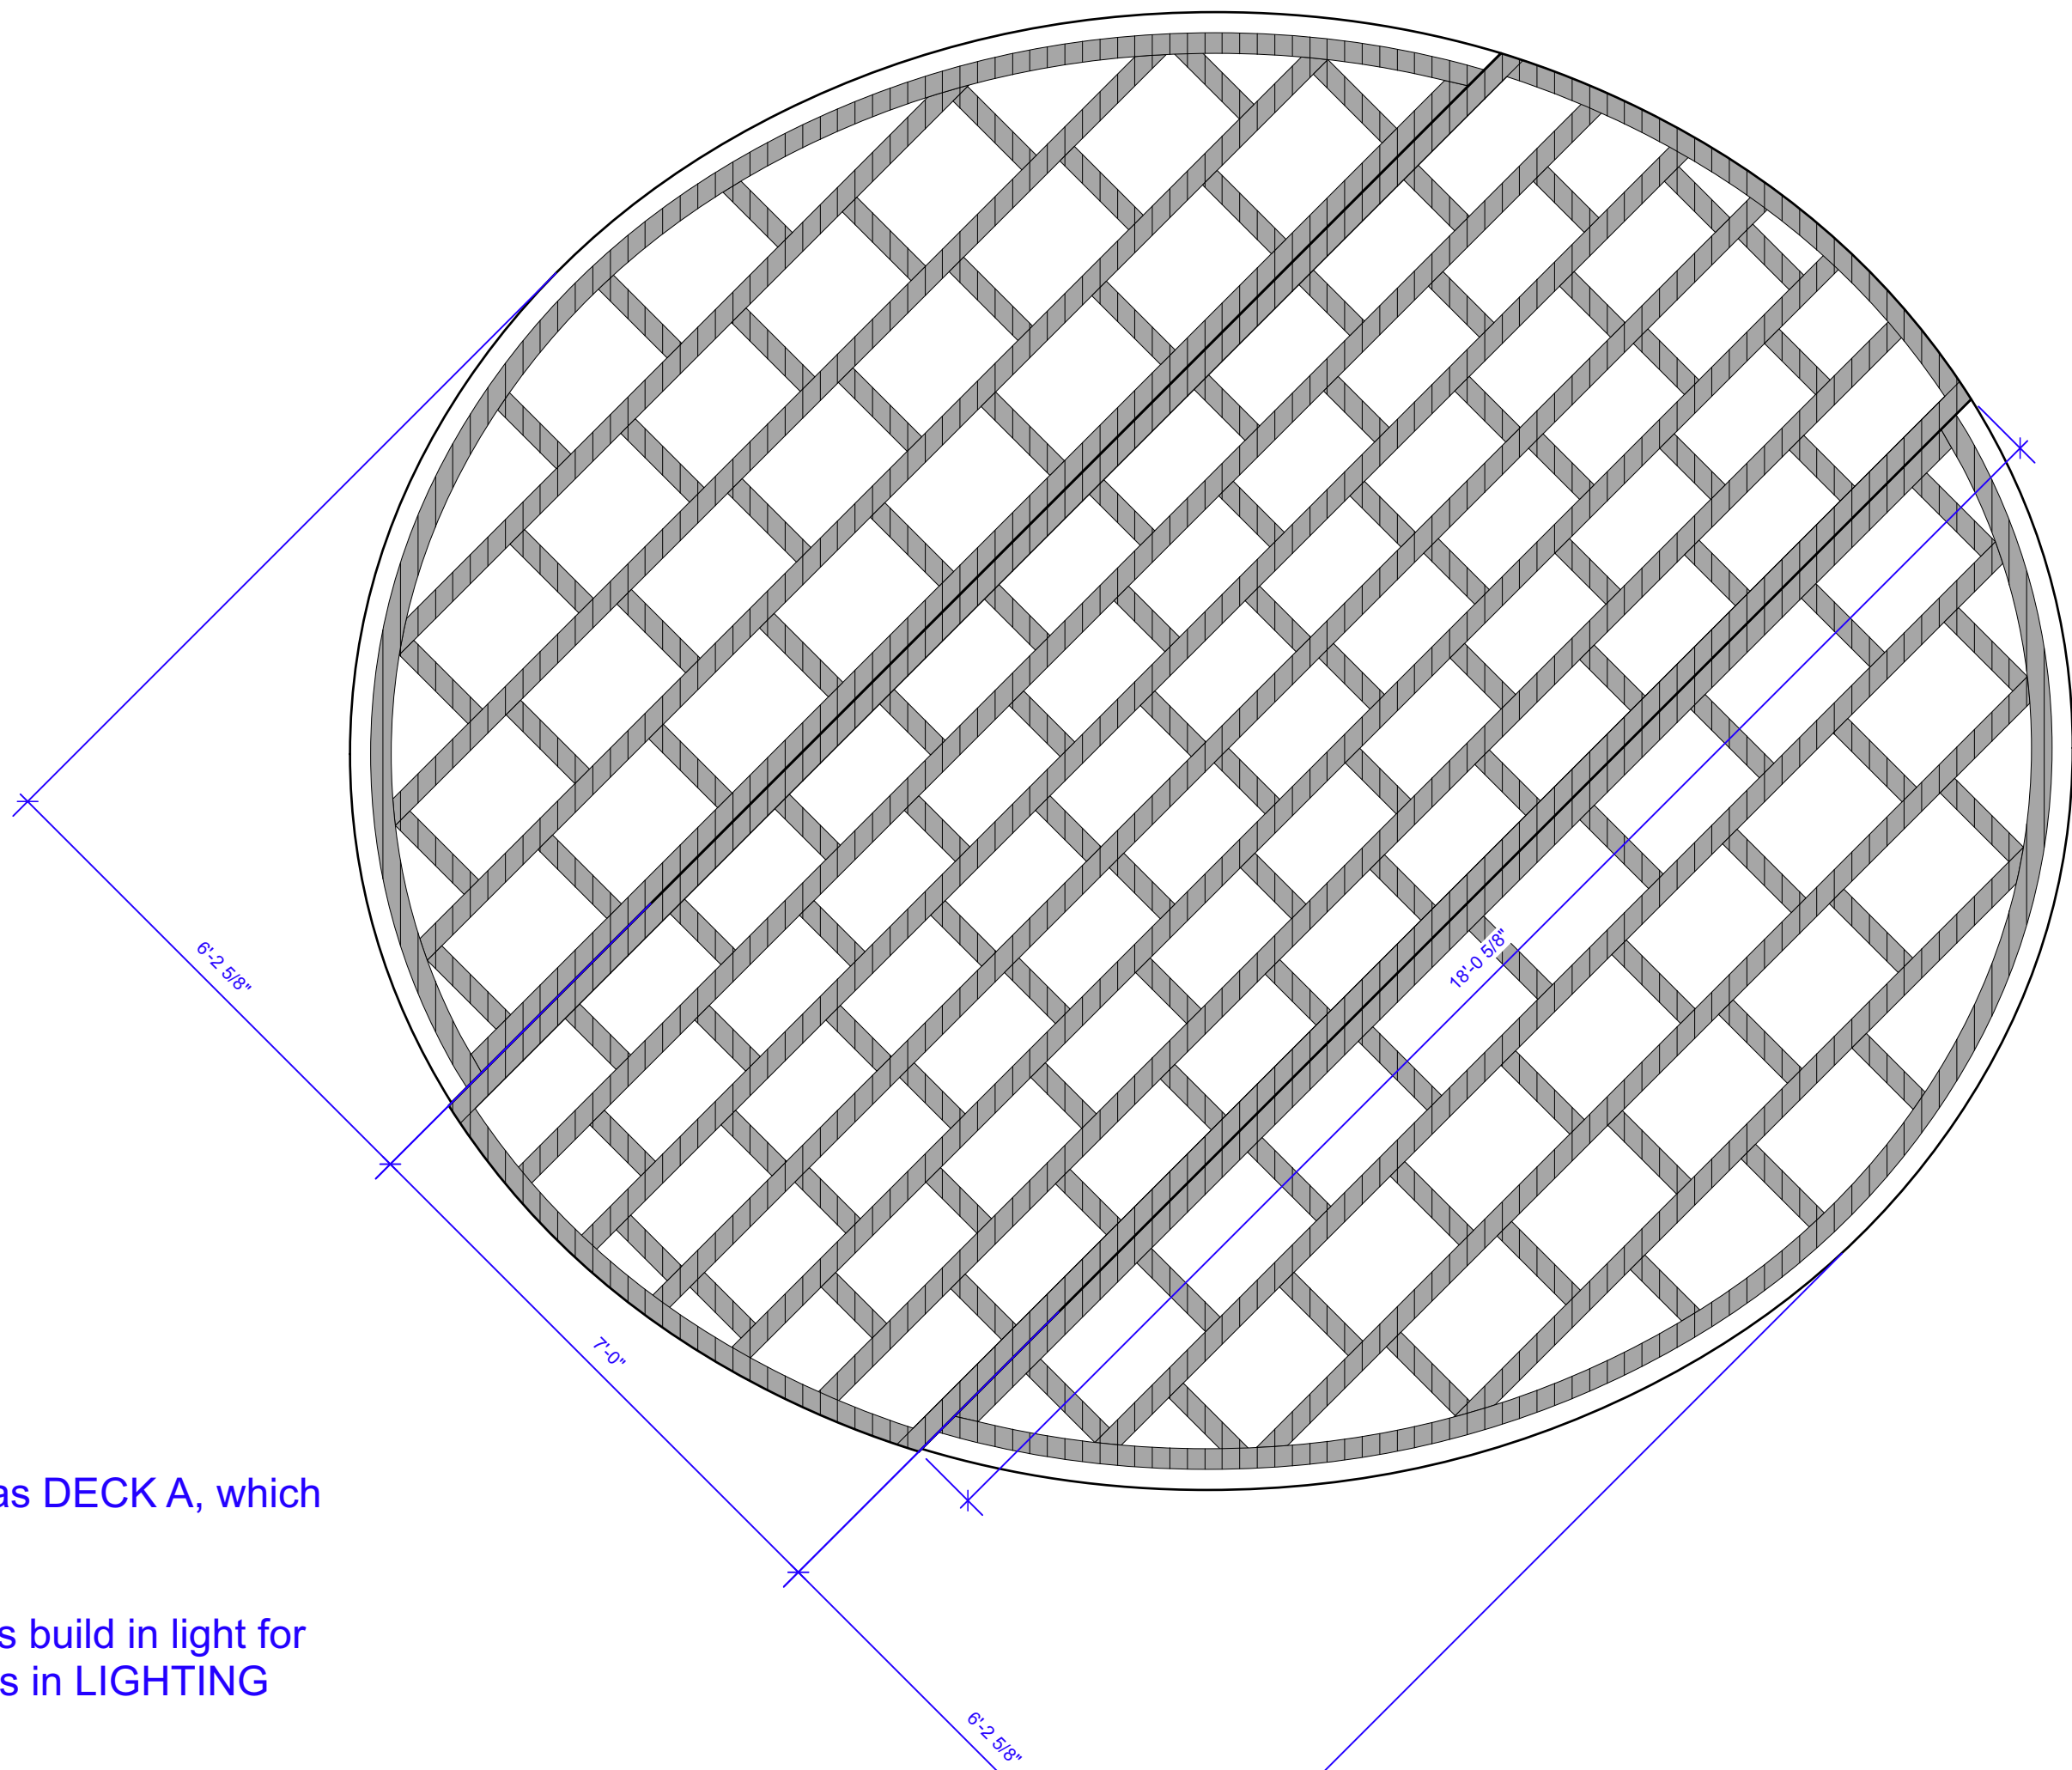

5 SECTION CC
Scale: 1/2" = 1'-0"

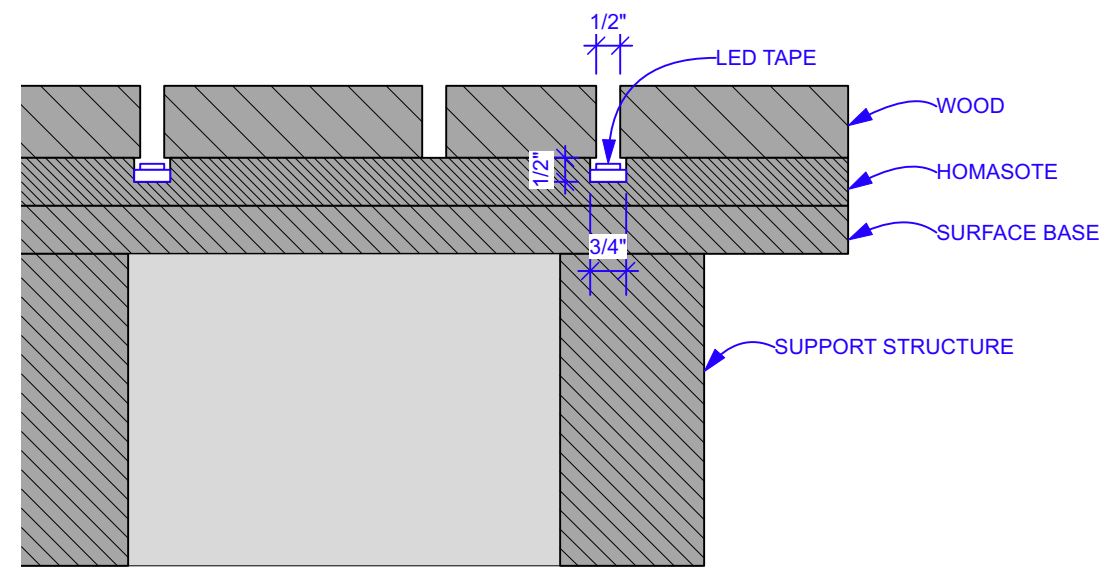

4 LED DETAIL
Scale: 3" = 1'-0"

- NOTE4:
LED TAPE DETAIL: groove light
trough on homasote layer

ATLAS TRHATER

YR 3 PRODUCTION

MARCH 2021

DIRECTOR: Scott Illingworth
SET DESIGN: Nina Pan
COSTUME: Camilla Dely
LIGHTING: Kelly Rudolph

ODYSSEUS

DECK DETAIL

DATE: 3/30/2021
updates for final
4/4/2021
updates for deck and boom

Scale: 1/2" = 1'-0"

Issue Date: 3/30/2021

Drawn By: Nina


Revision Date: 3/30/2021

Filename: ODYSSEUS


Plate No:

03A


OF 09

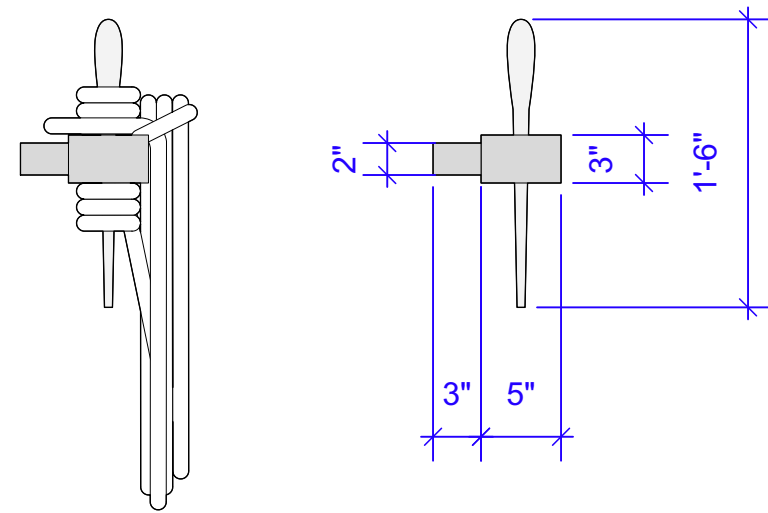

1 PIN RAIL SIDE
Scale: 1" = 1'-0"

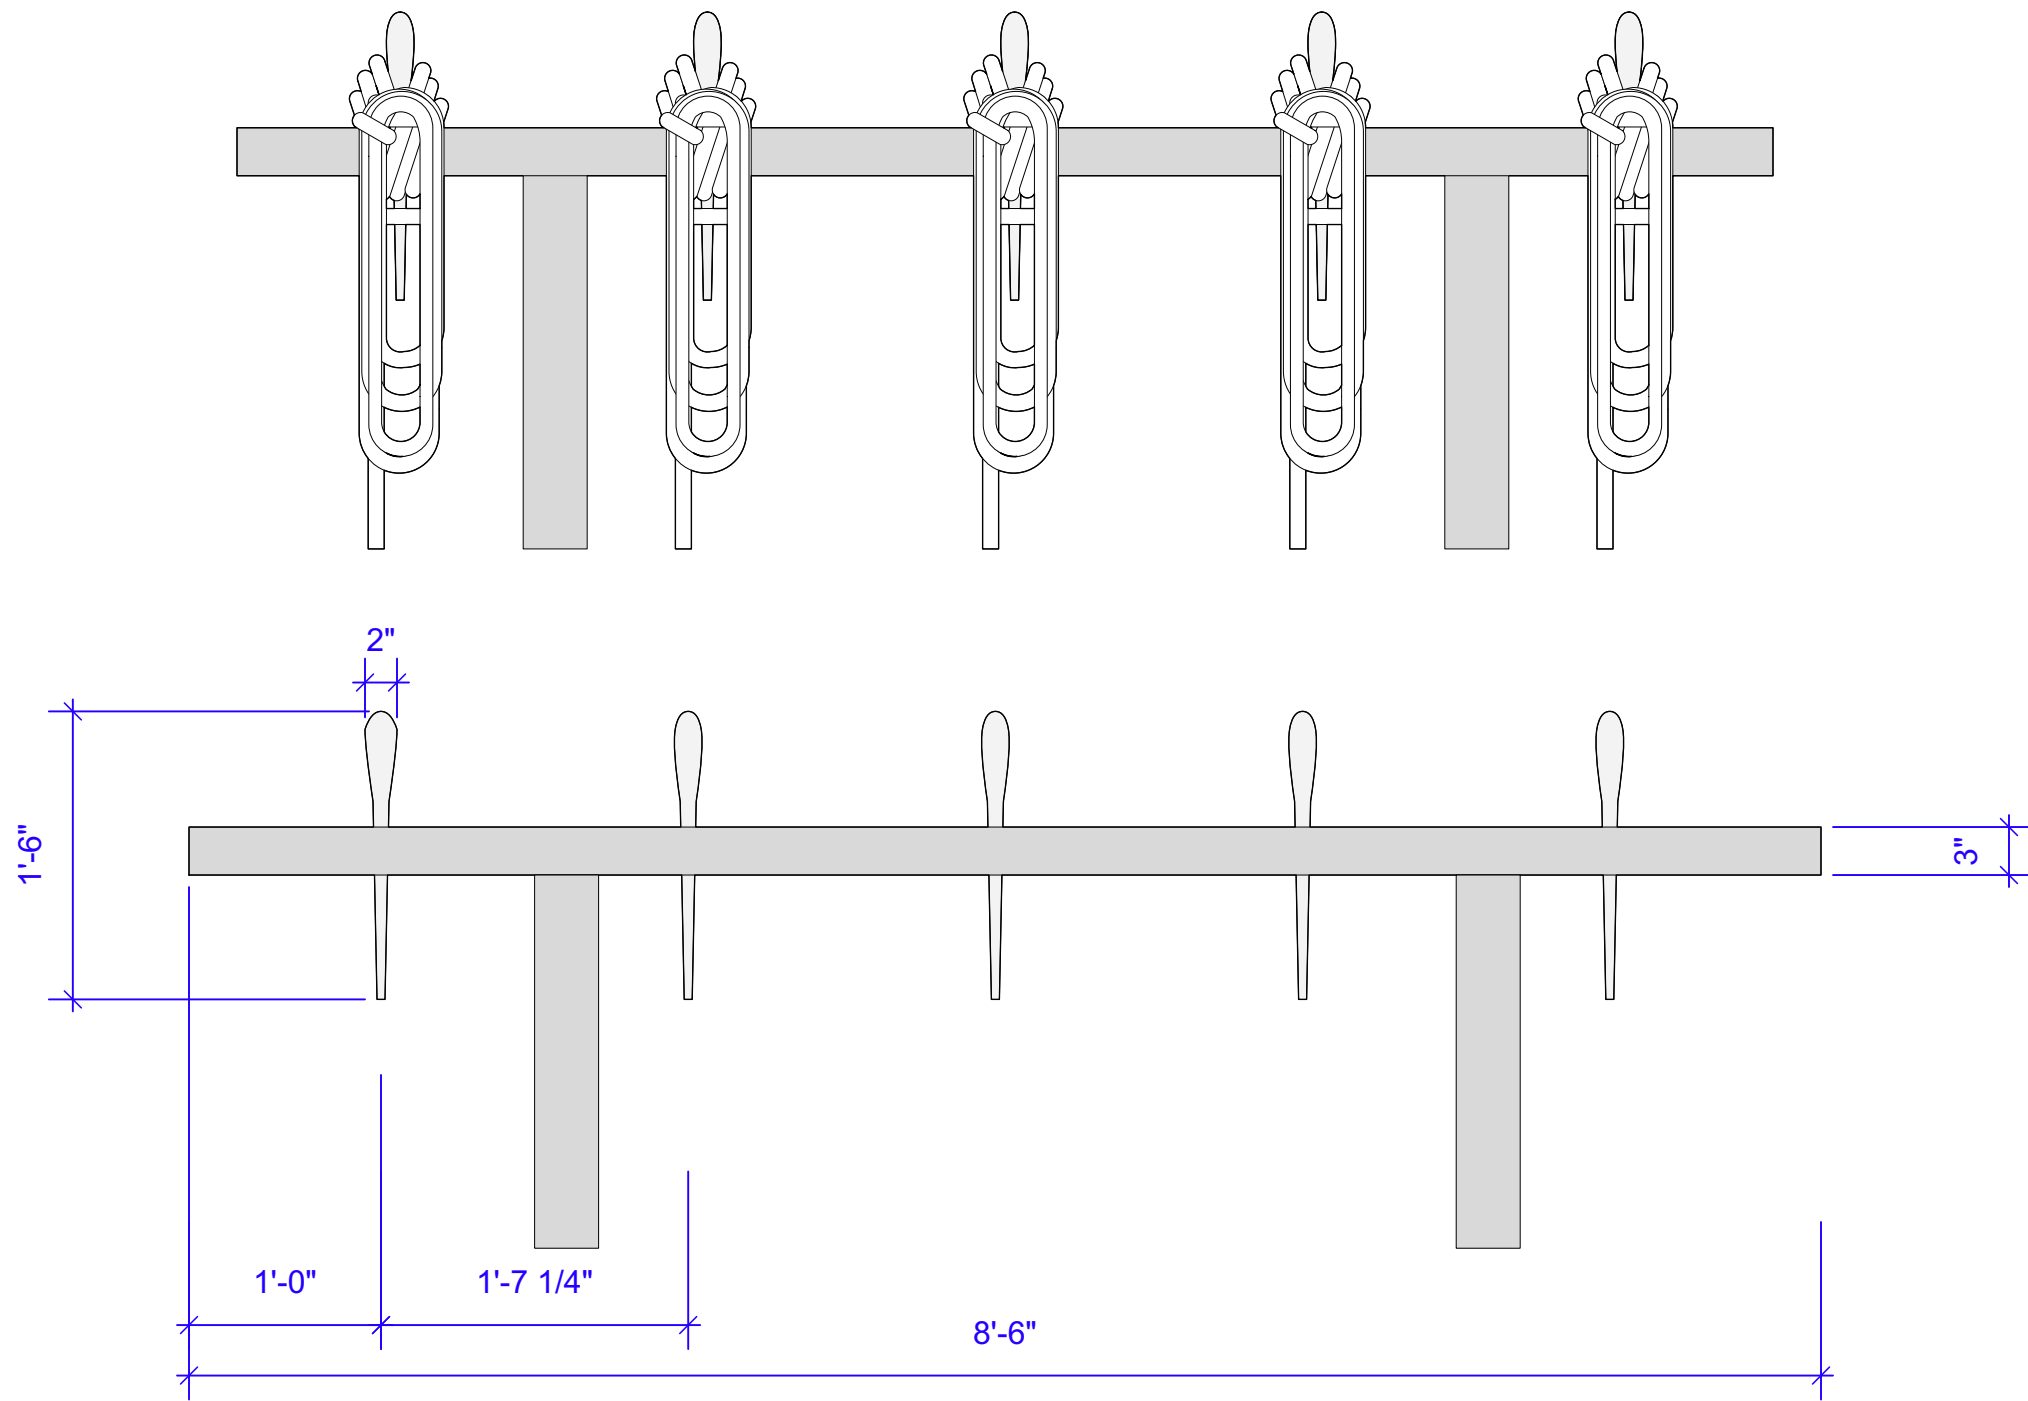


2 PIN RAIL FRONT
Scale: 1" = 1'-0"

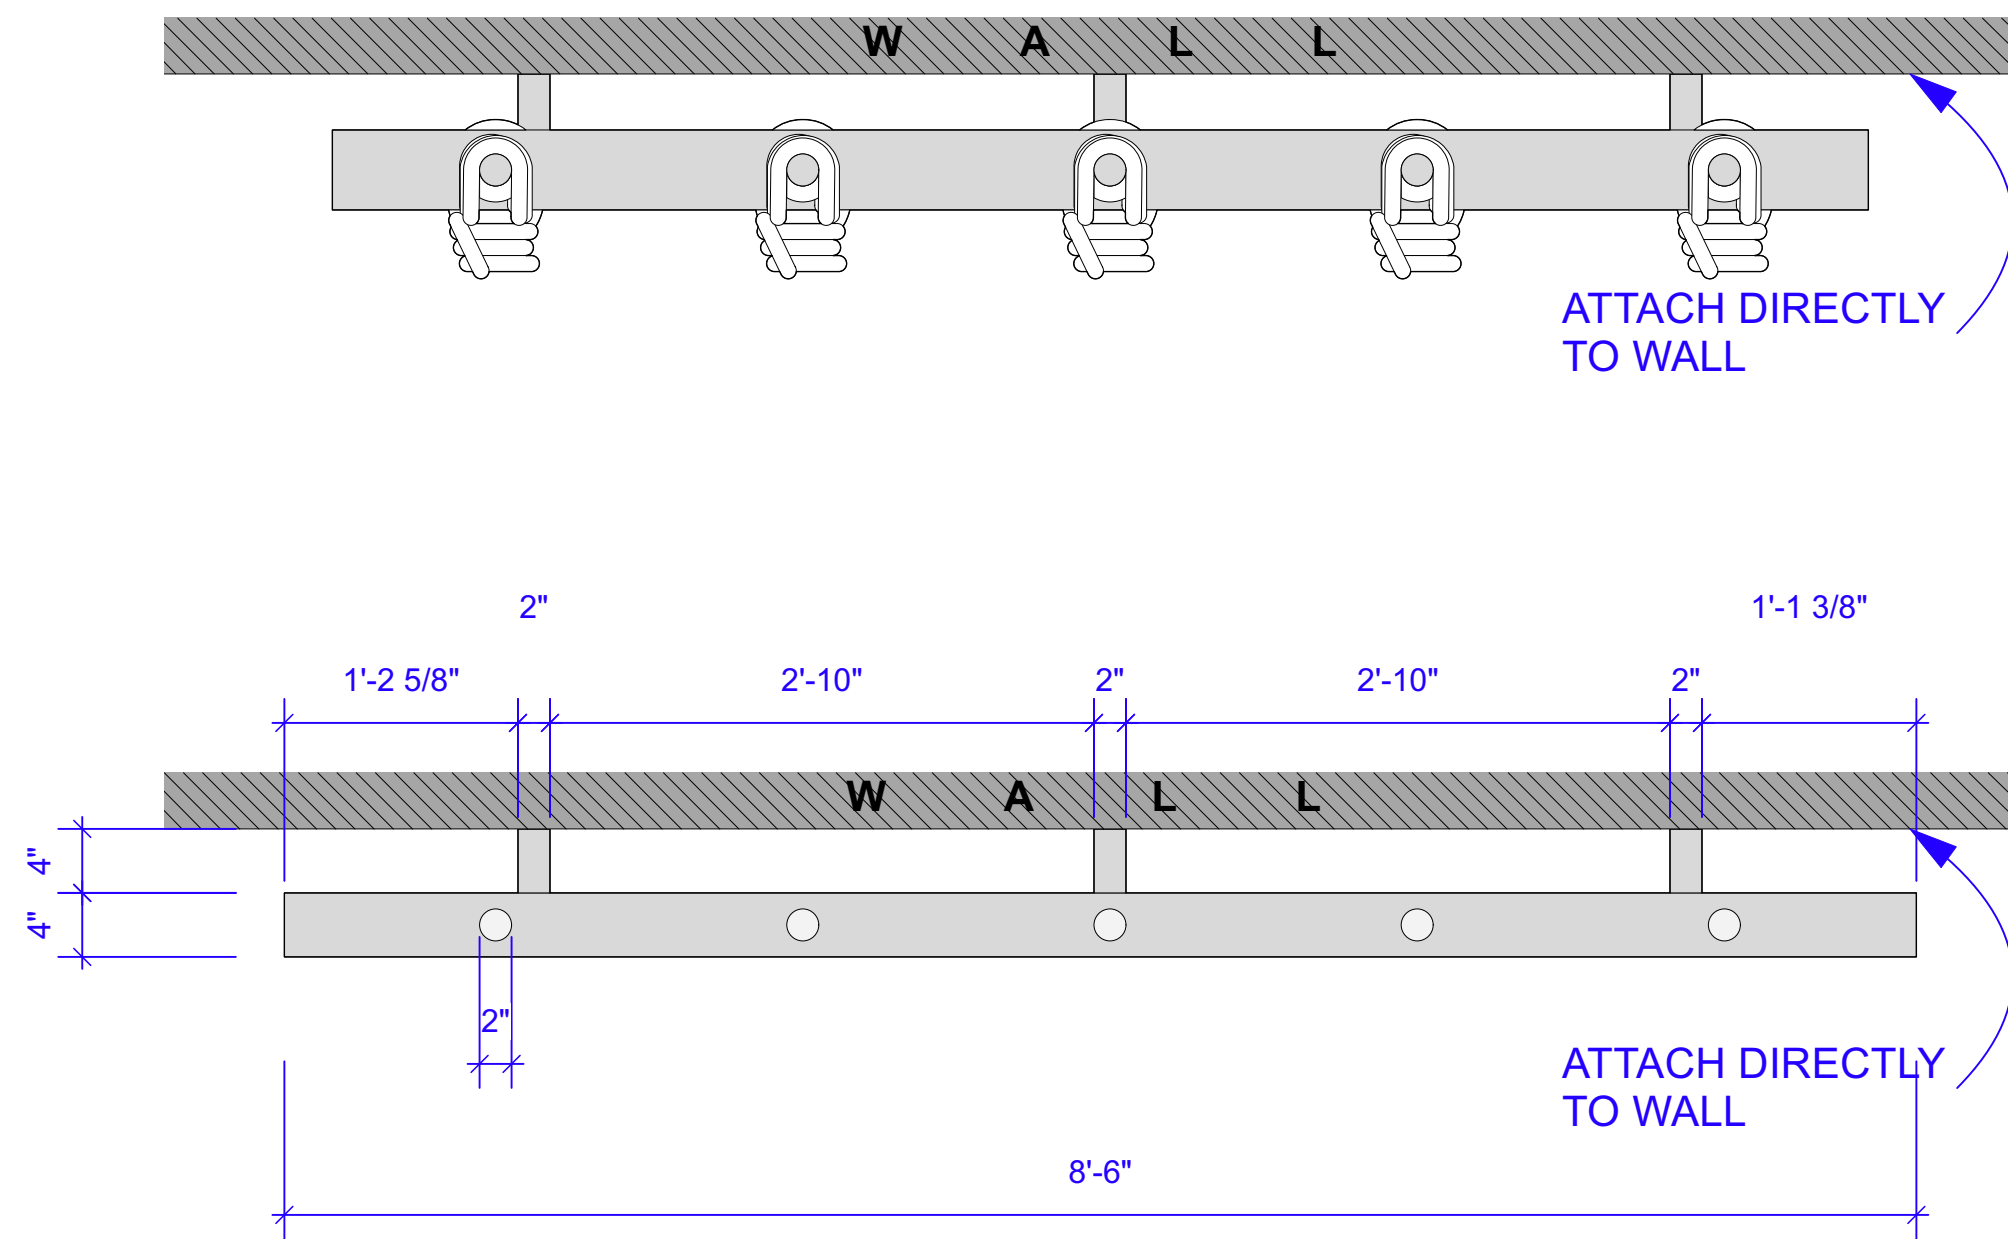


3 PIN RAIL PLAN
Scale: 1" = 1'-0"

6 PAINT REESEARCH
NOT TO SCALE

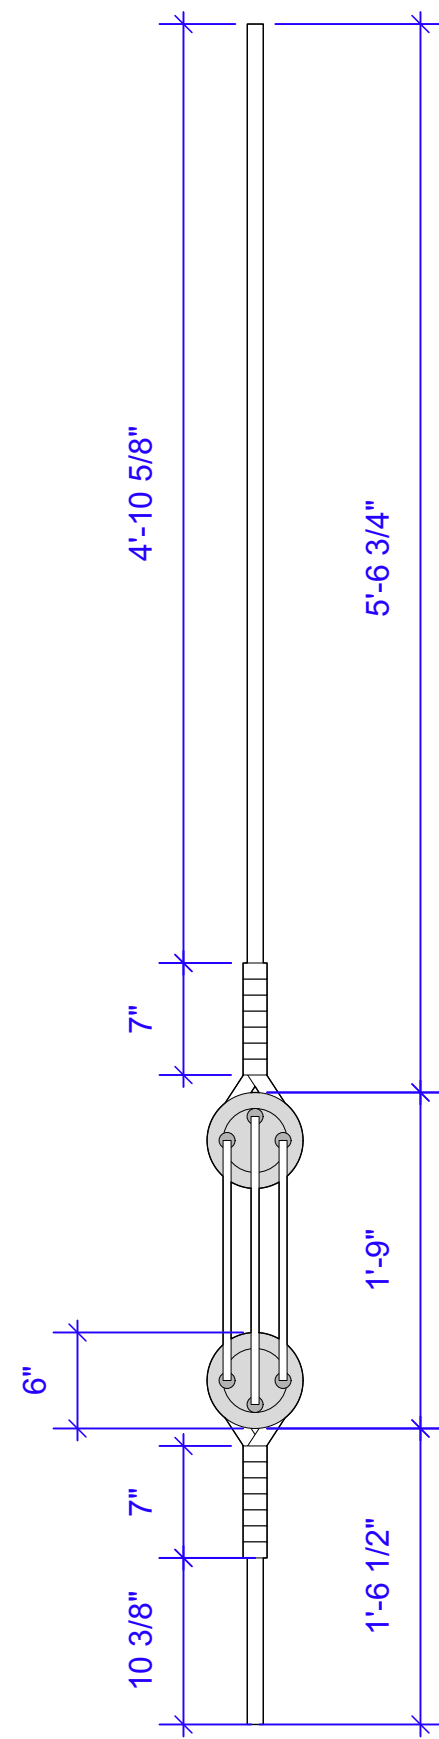


4 RIGGING FRONT
Scale: 1" = 1'-0"

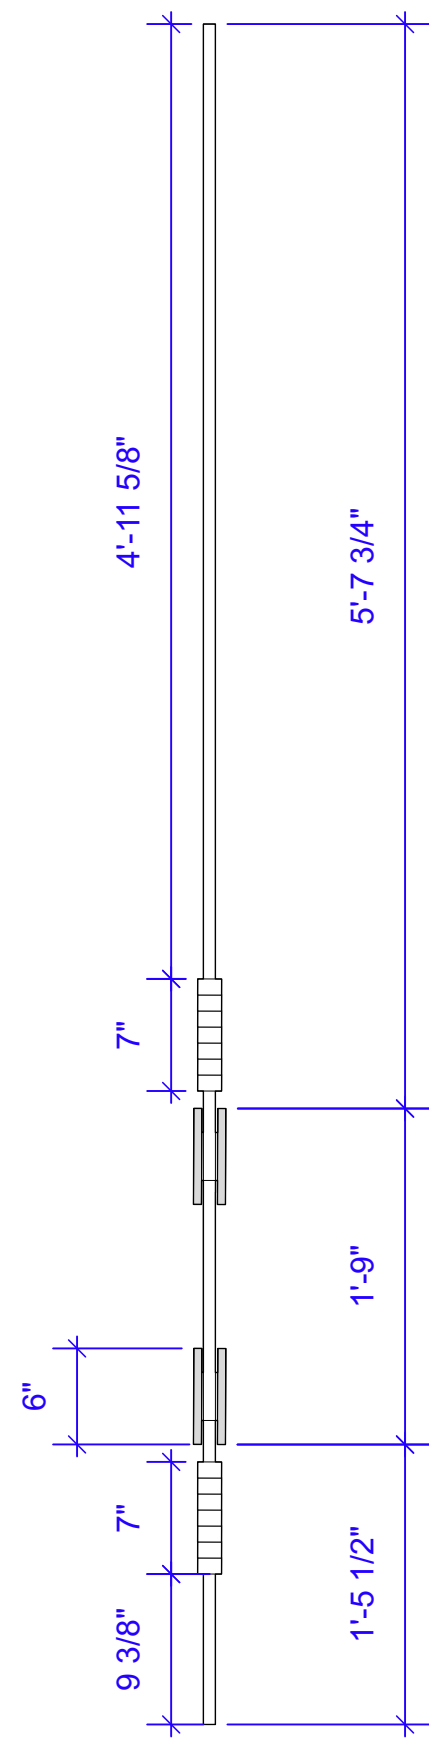


5 RIGGING FRONT
Scale: 1" = 1'-0"

Rigging Lanyards
between dead eyes.

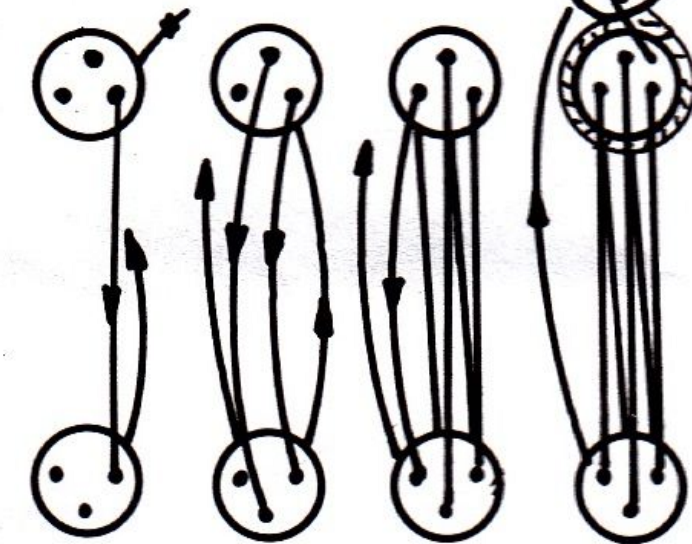

7 PAINT REESEARCH
NOT TO SCALE

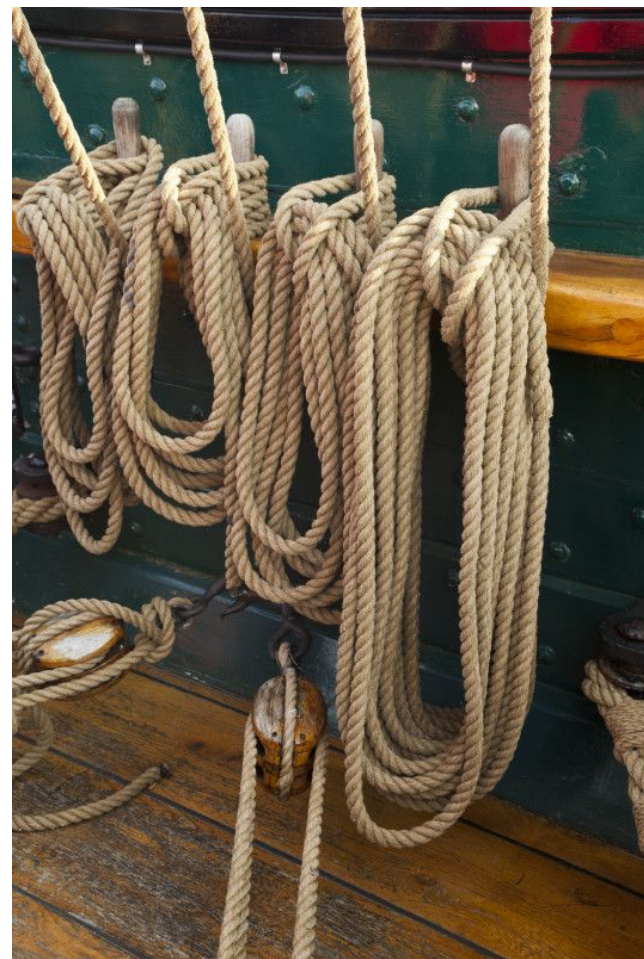

ATLAS TRHATER

YR 3 PRODUCTION

MARCH 2021

Scott Illingworth
Nina Pan
Camilla Dely
Kelly Rudolph

DIRECTOR:
SET DESIGN:
COSTUME:
LIGHTING:

ODYSSEUS

PIN RAILS AND RIGGING

Scale: 1" = 1'-0"

Issue Date: 3/30/2021

Drawn By: Nina


Revision Date: 3/30/2021

Filename: ODYSSEUS


Plate No:

04

OF 09

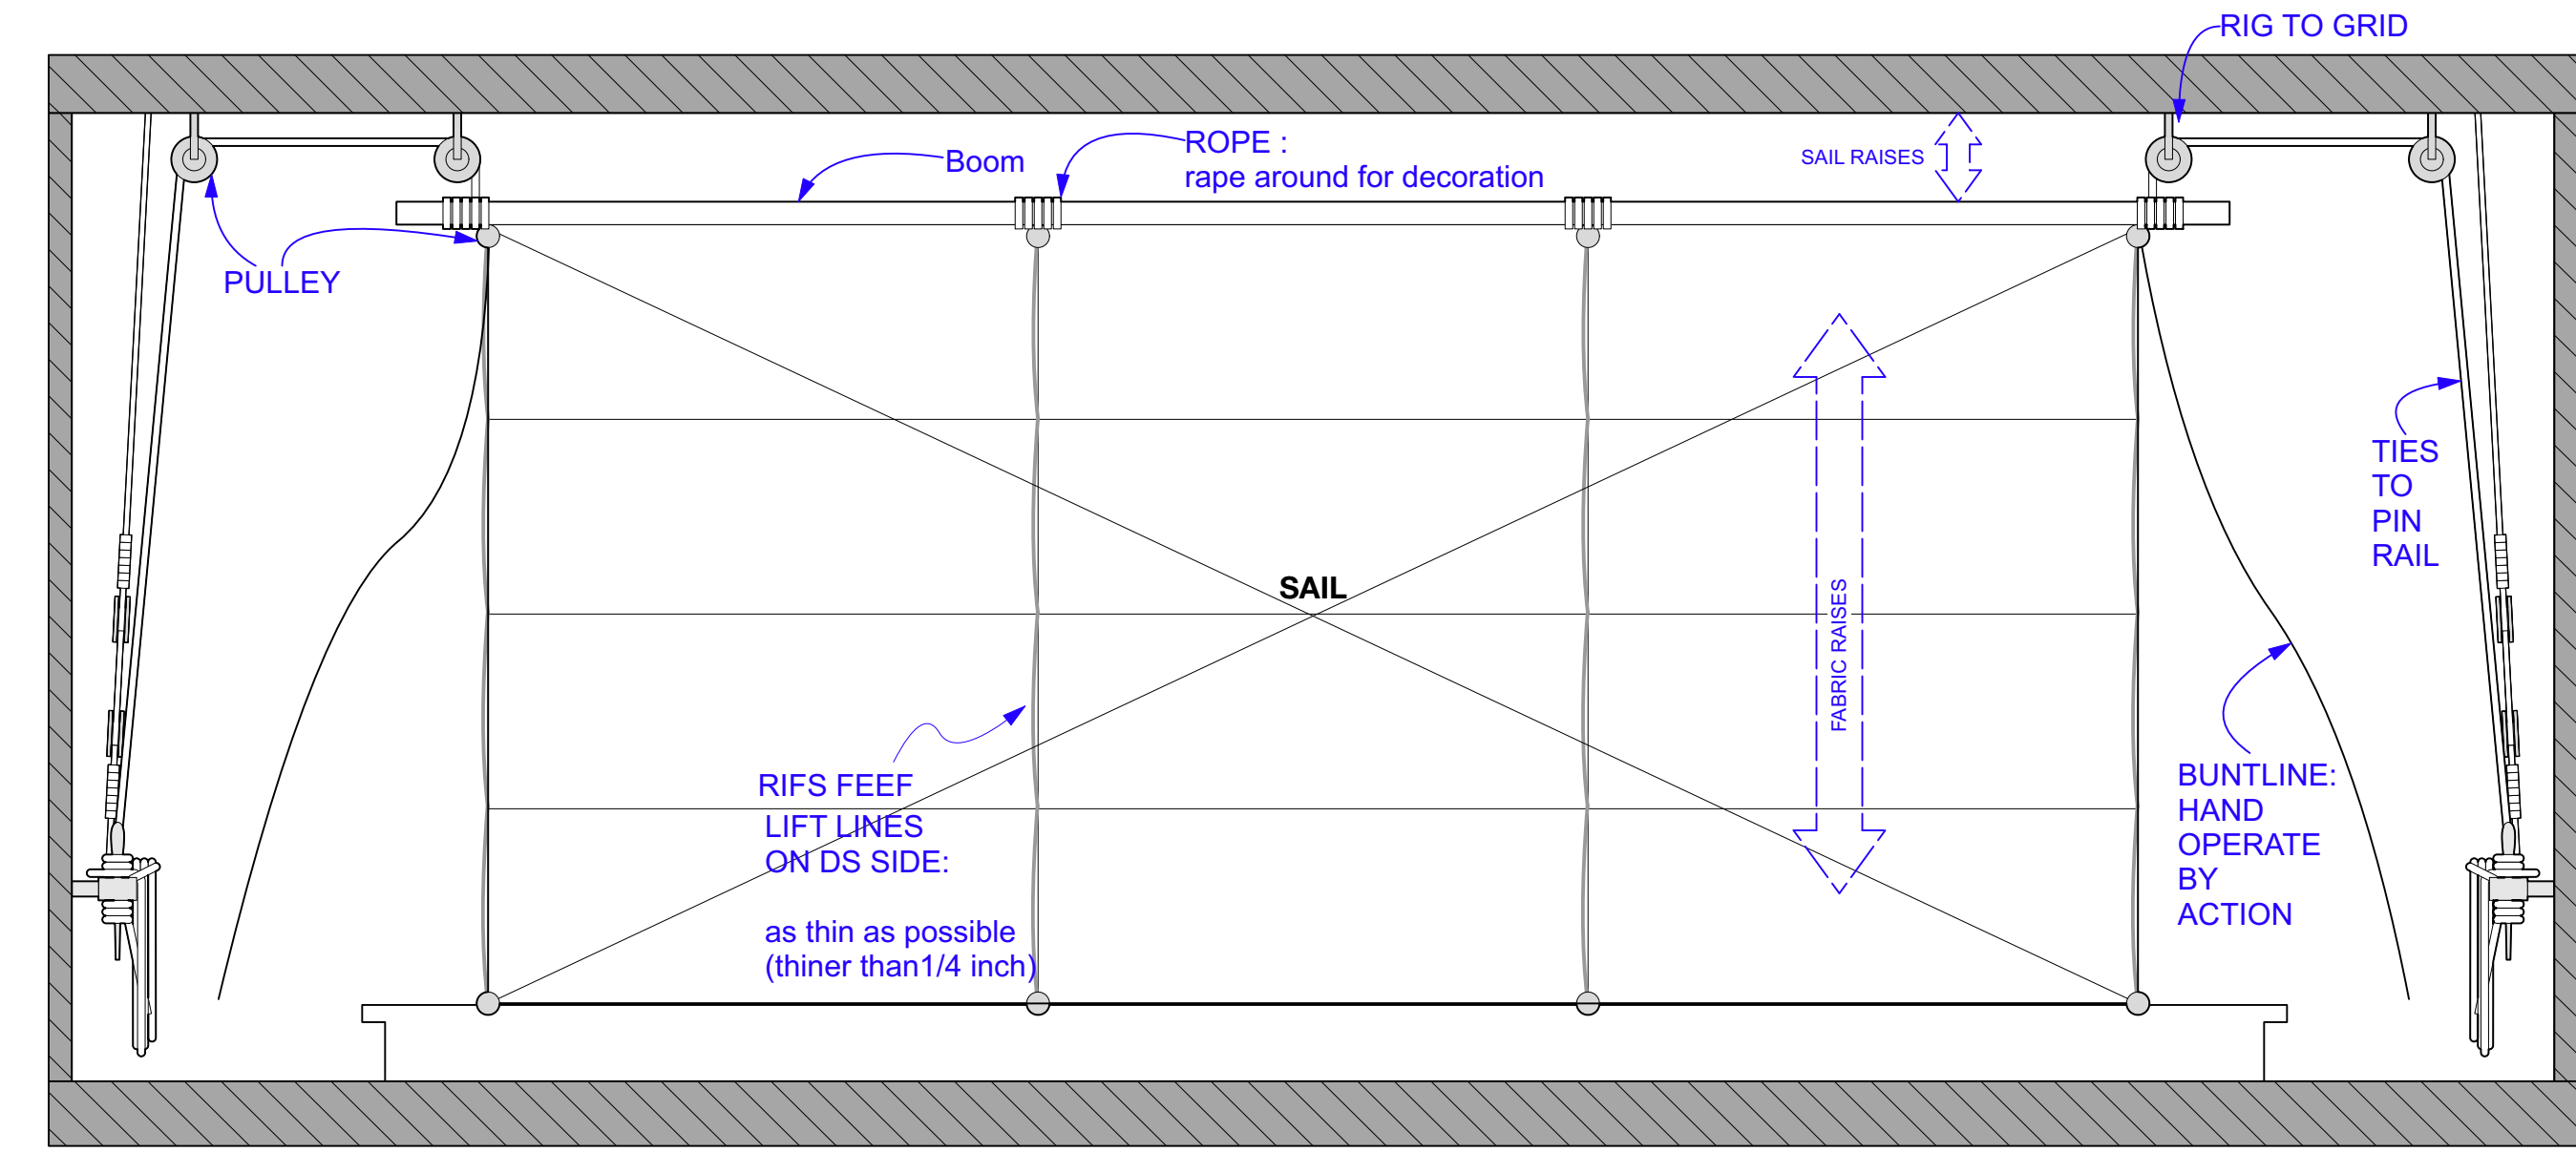


1 SAIL FRONT ELEVATION
Scale: 1/2" = 1'-0"

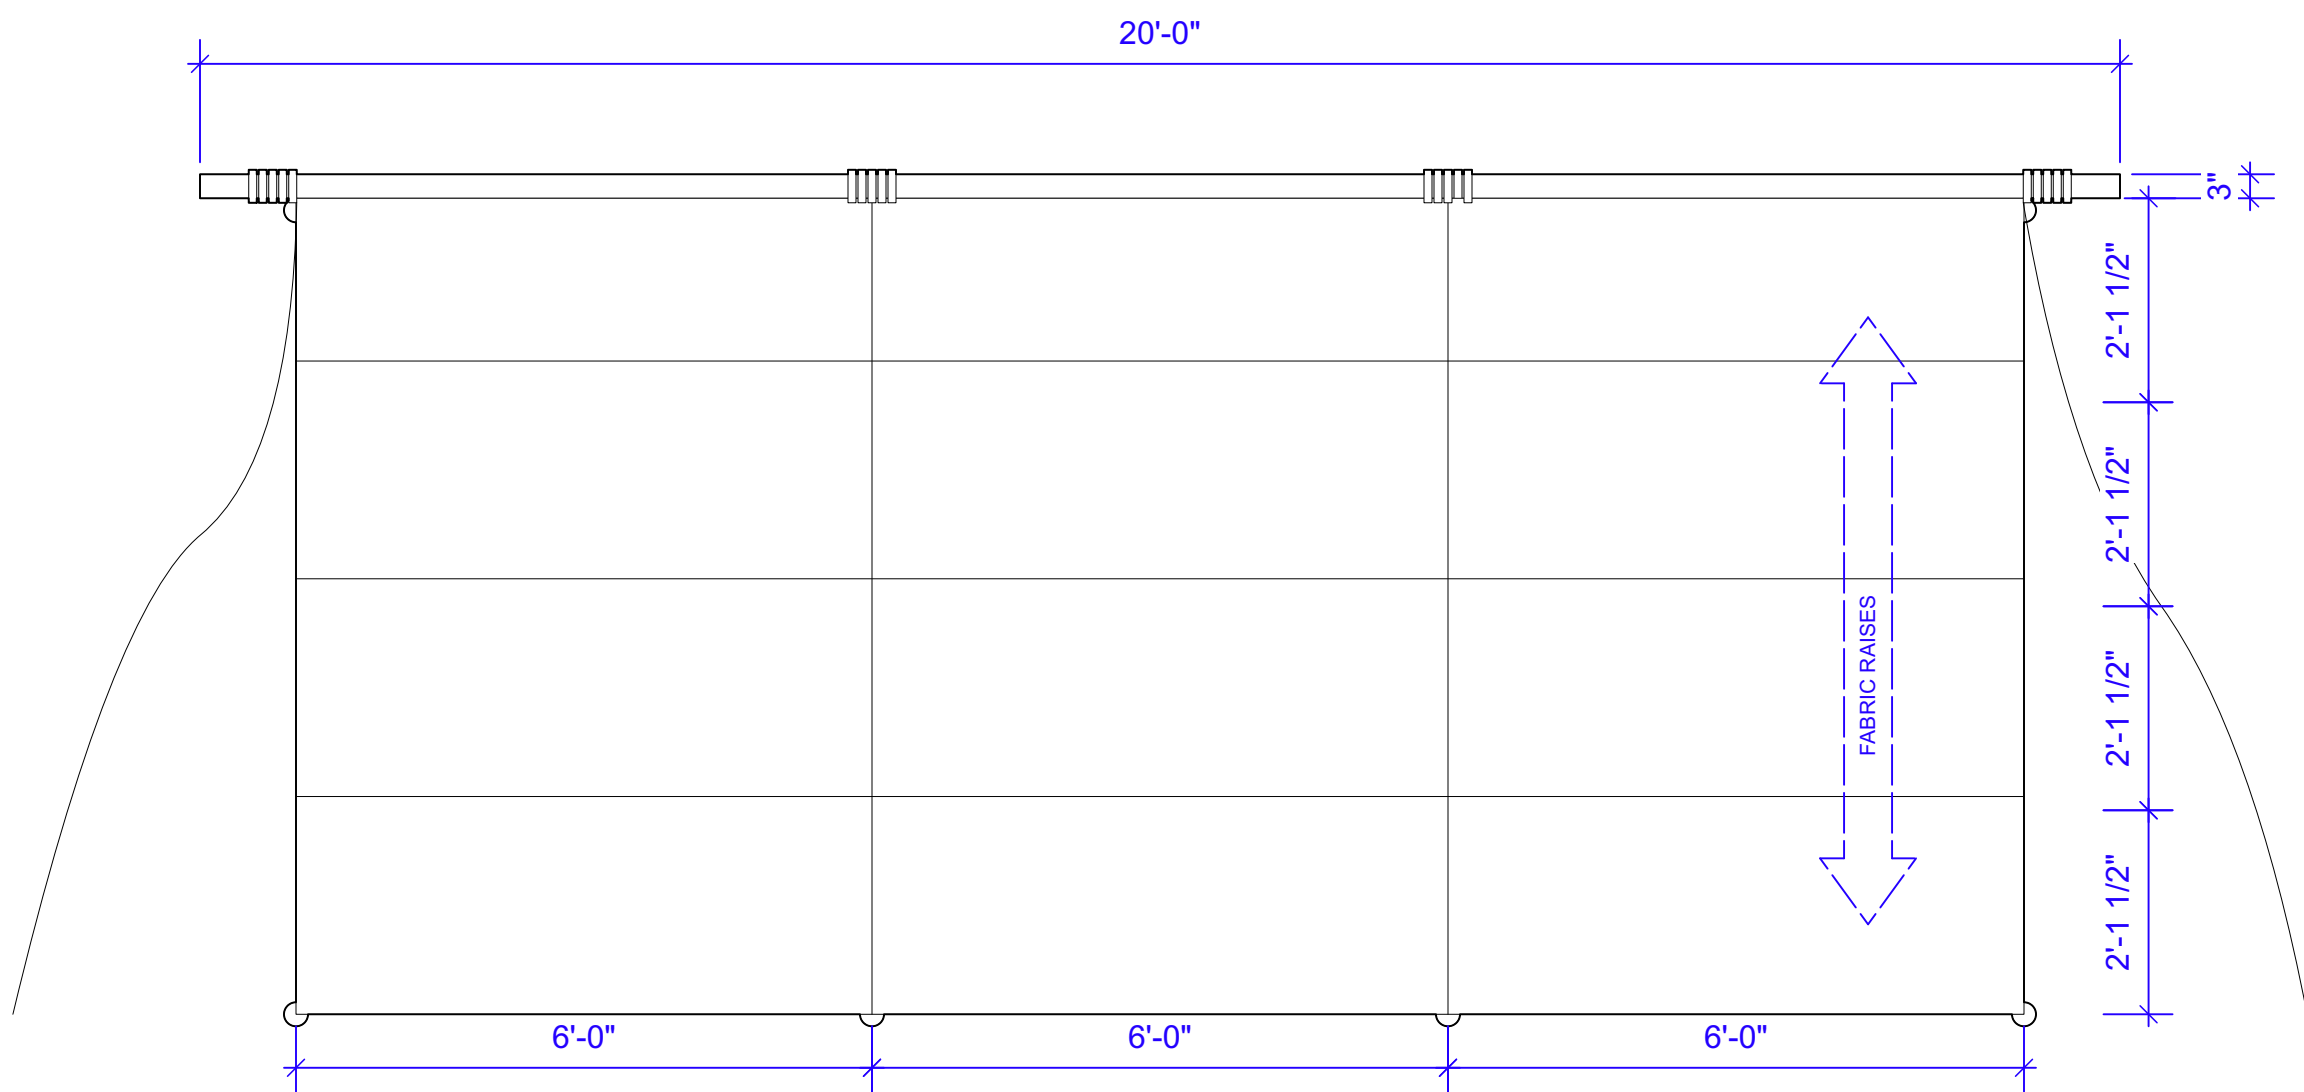

2 SAIL REAR ELEVATION
Scale: 1/2" = 1'-0"



3 PAINT RESEARCH
NOT TO SCALE

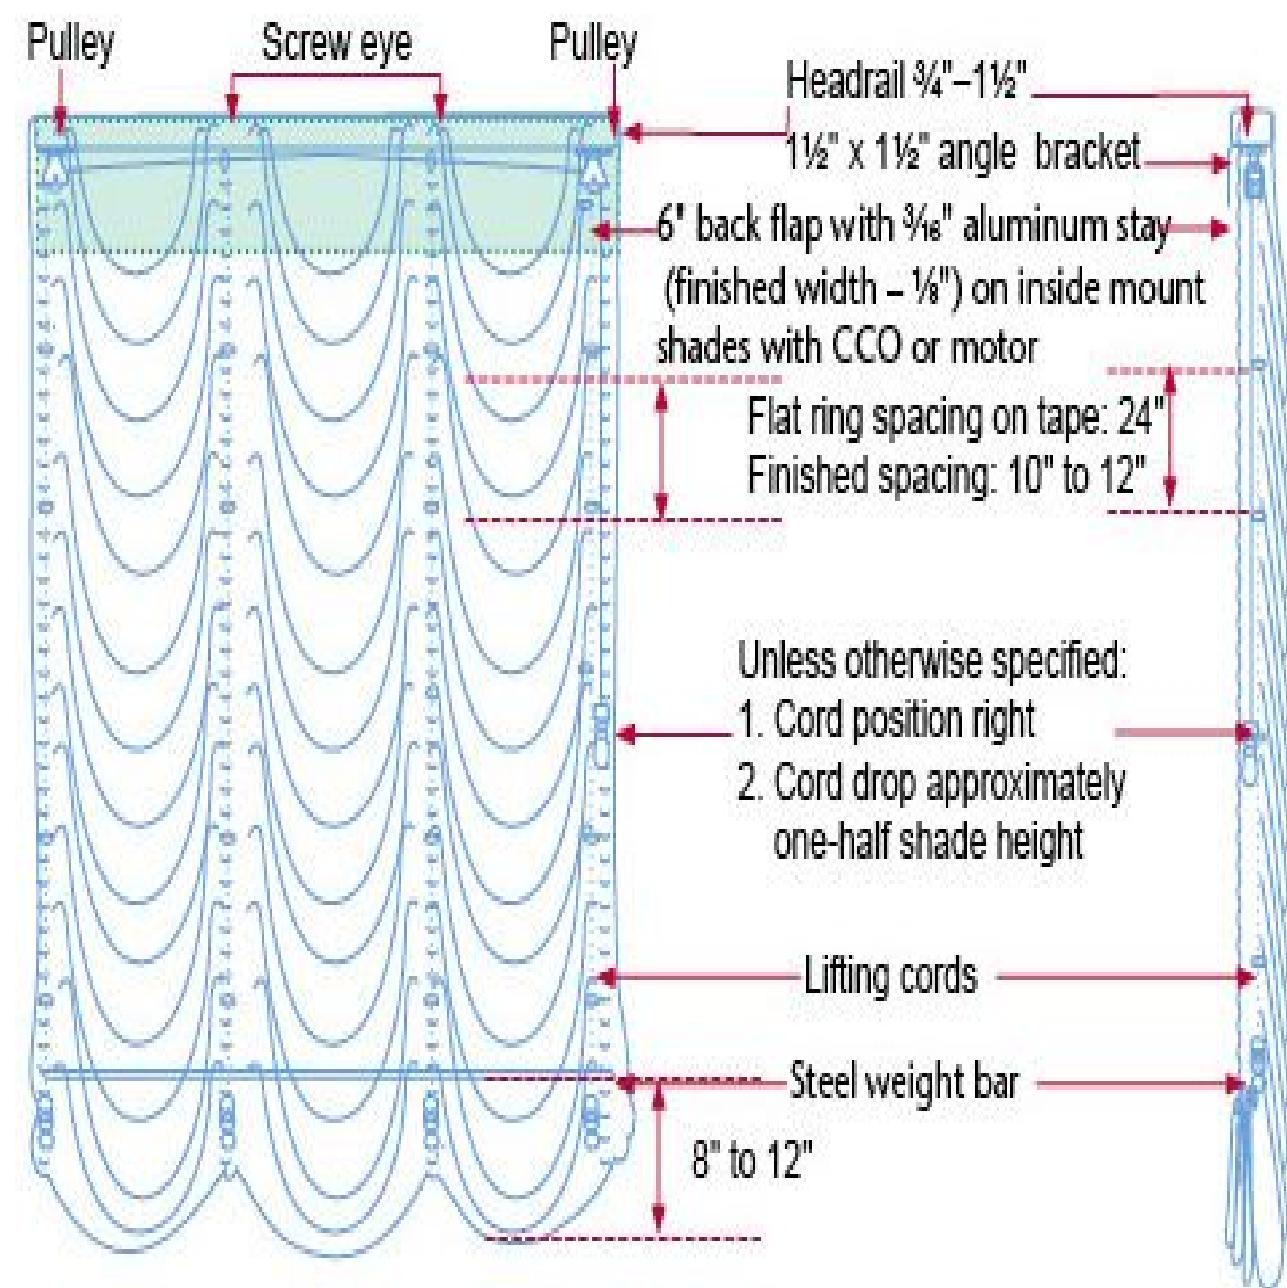

ATLAS TRHATER

YR 3 PRODUCTION

MARCH 2021

Scott Illingworth
Nina Pan
Camilla Dely
Kelly Rudolph

DIRECTOR:
SET DESIGN:
COSTUME:
LIGHTING:

ODYSSEUS

DATE
3/30/2021 updates for final
4/4/2021 updates for deck and boom

DECK DETAIL

Scale: 1/2" = 1'-0"

Drawn By: Nina

Issue Date: 3/30/2021


Revision Date:

3/30/2021


ODYSSEUS

05


OF 09

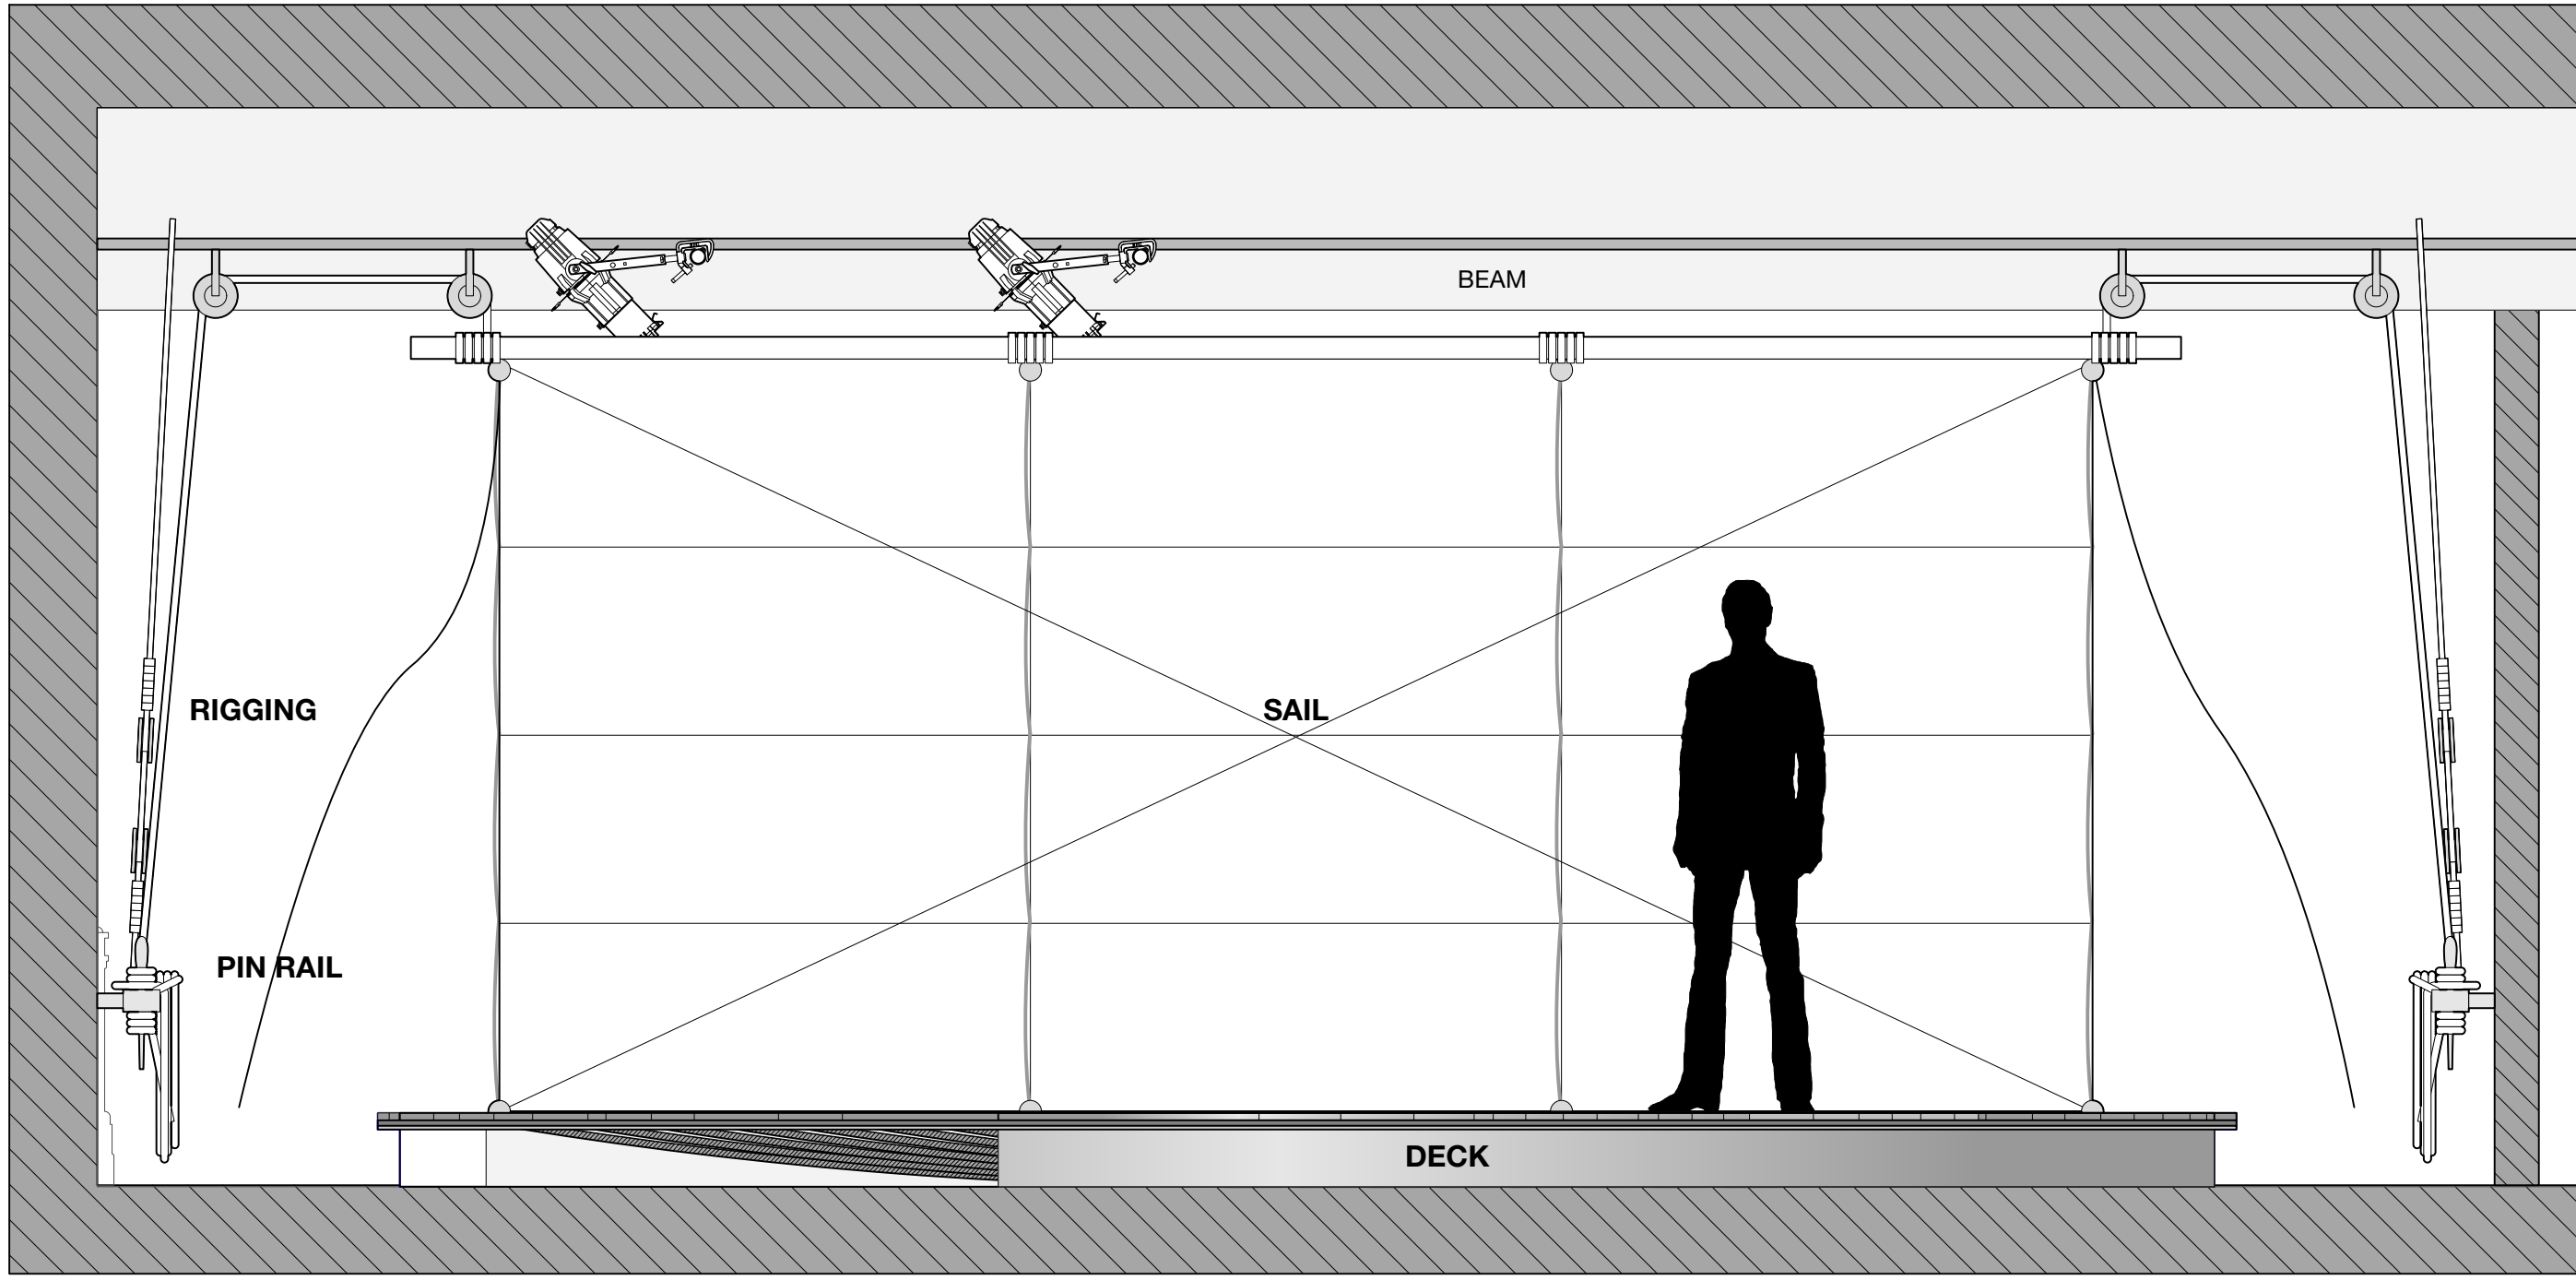


1
07 SAIL POSITION 1
Scale: 1/2" = 1'-0"

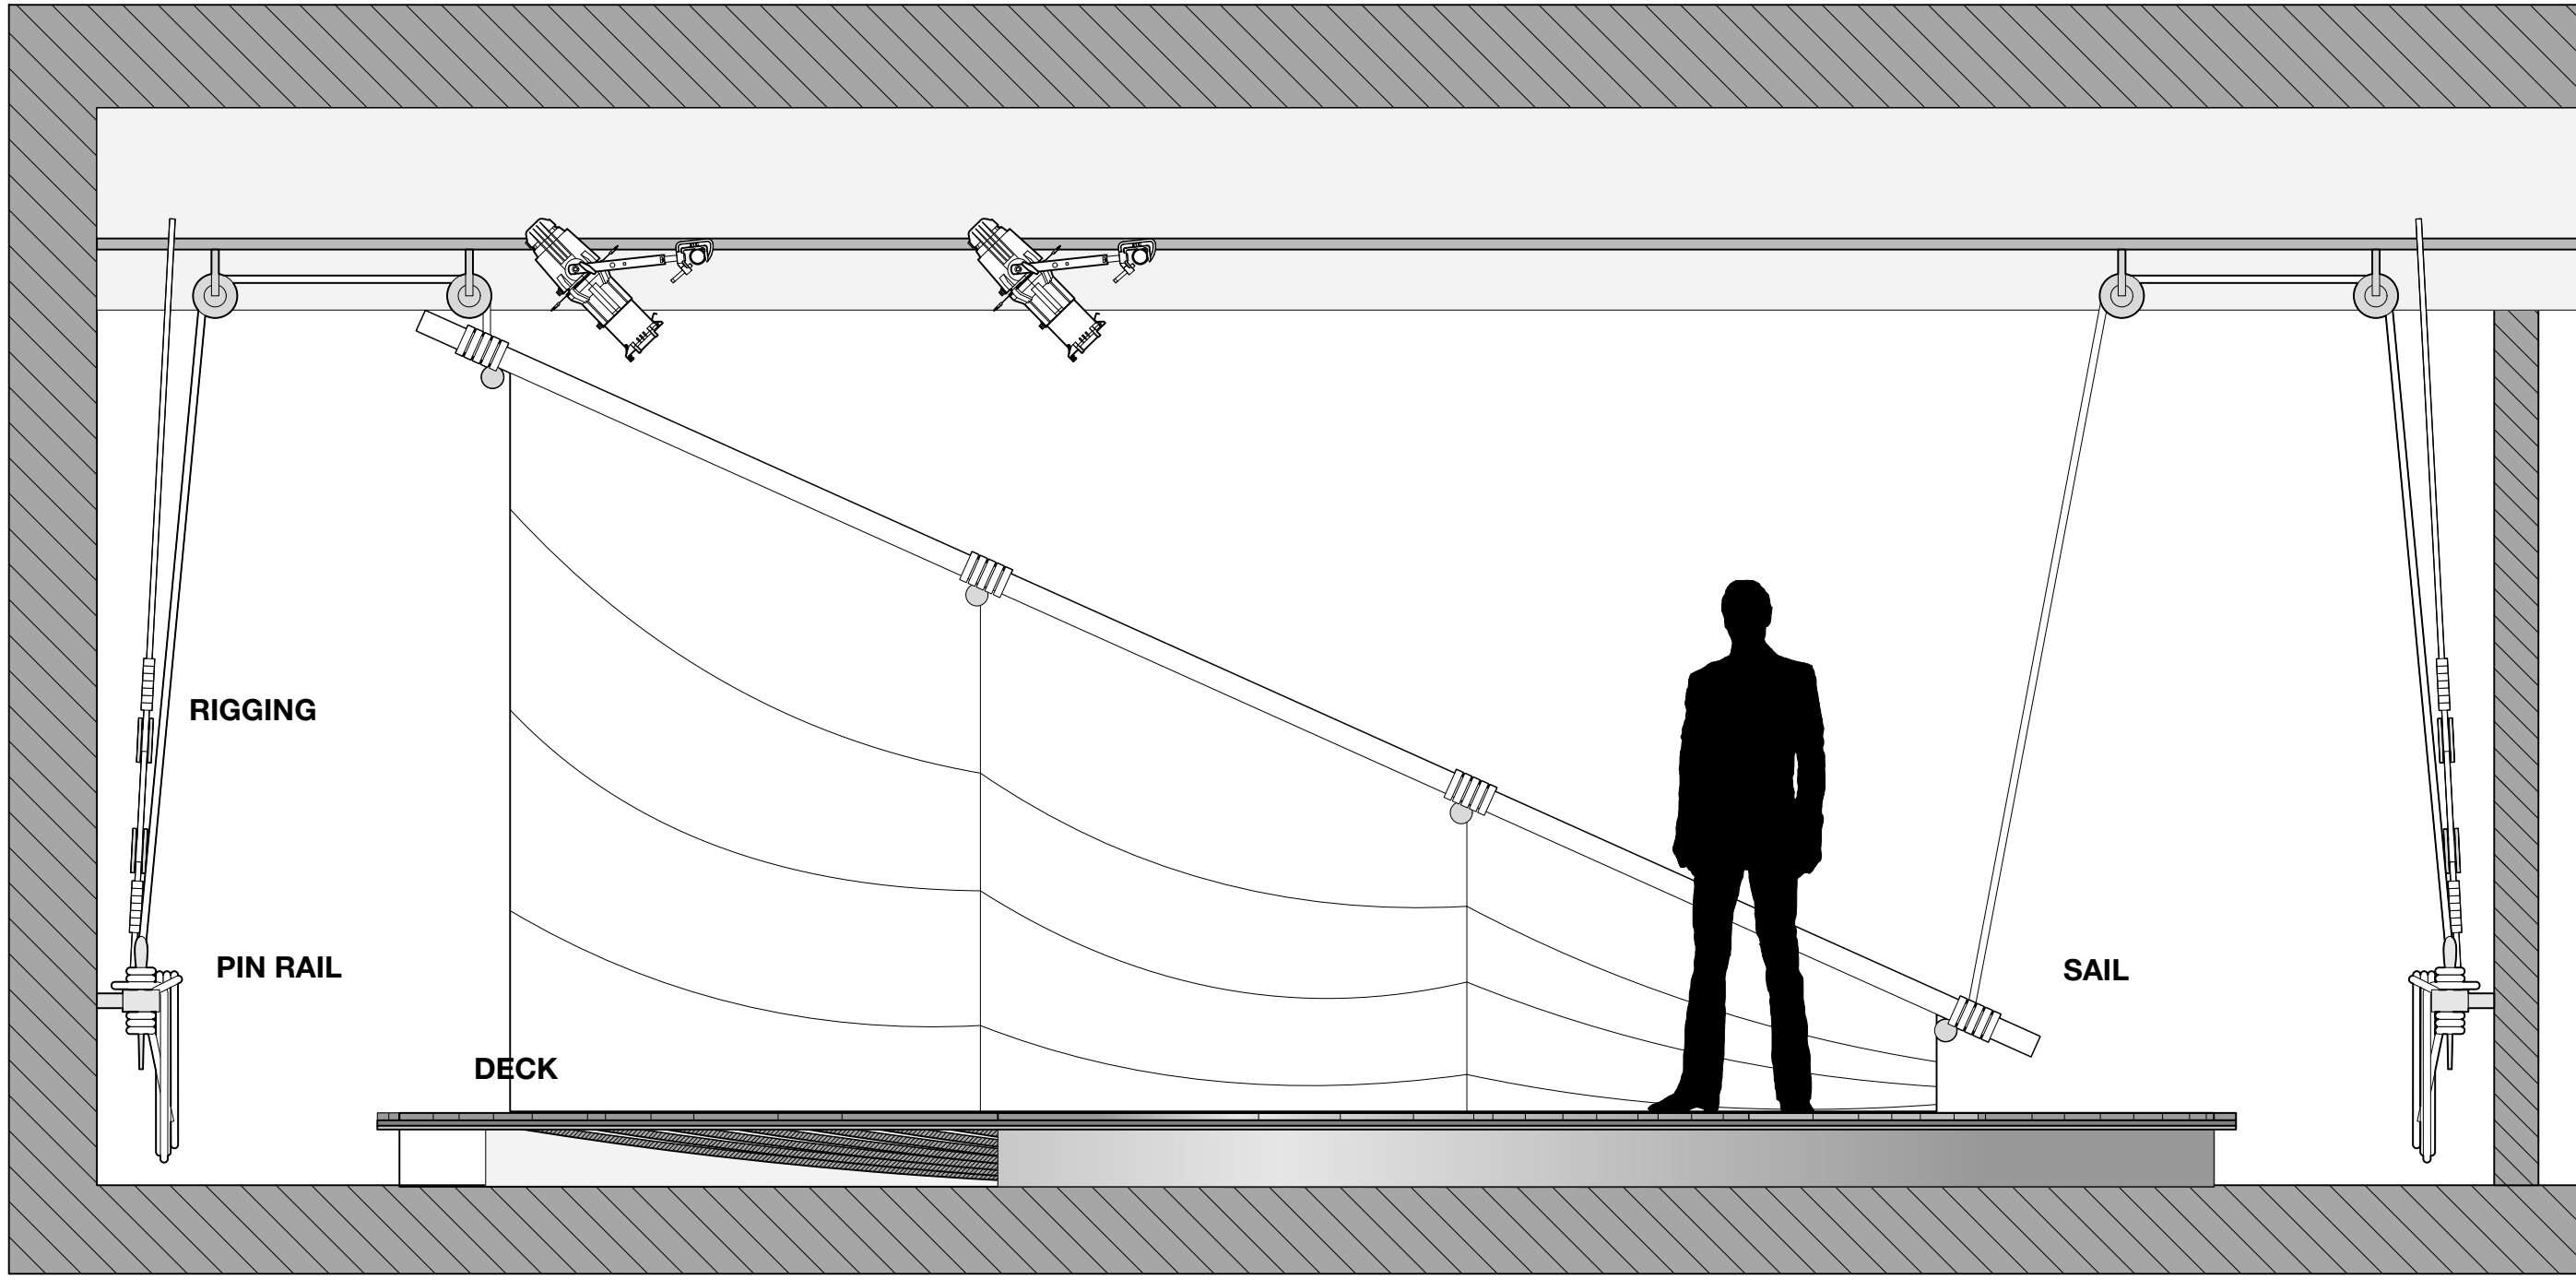

2
07 SAIL POSITION 2
Scale: 1/2" = 1'-0"

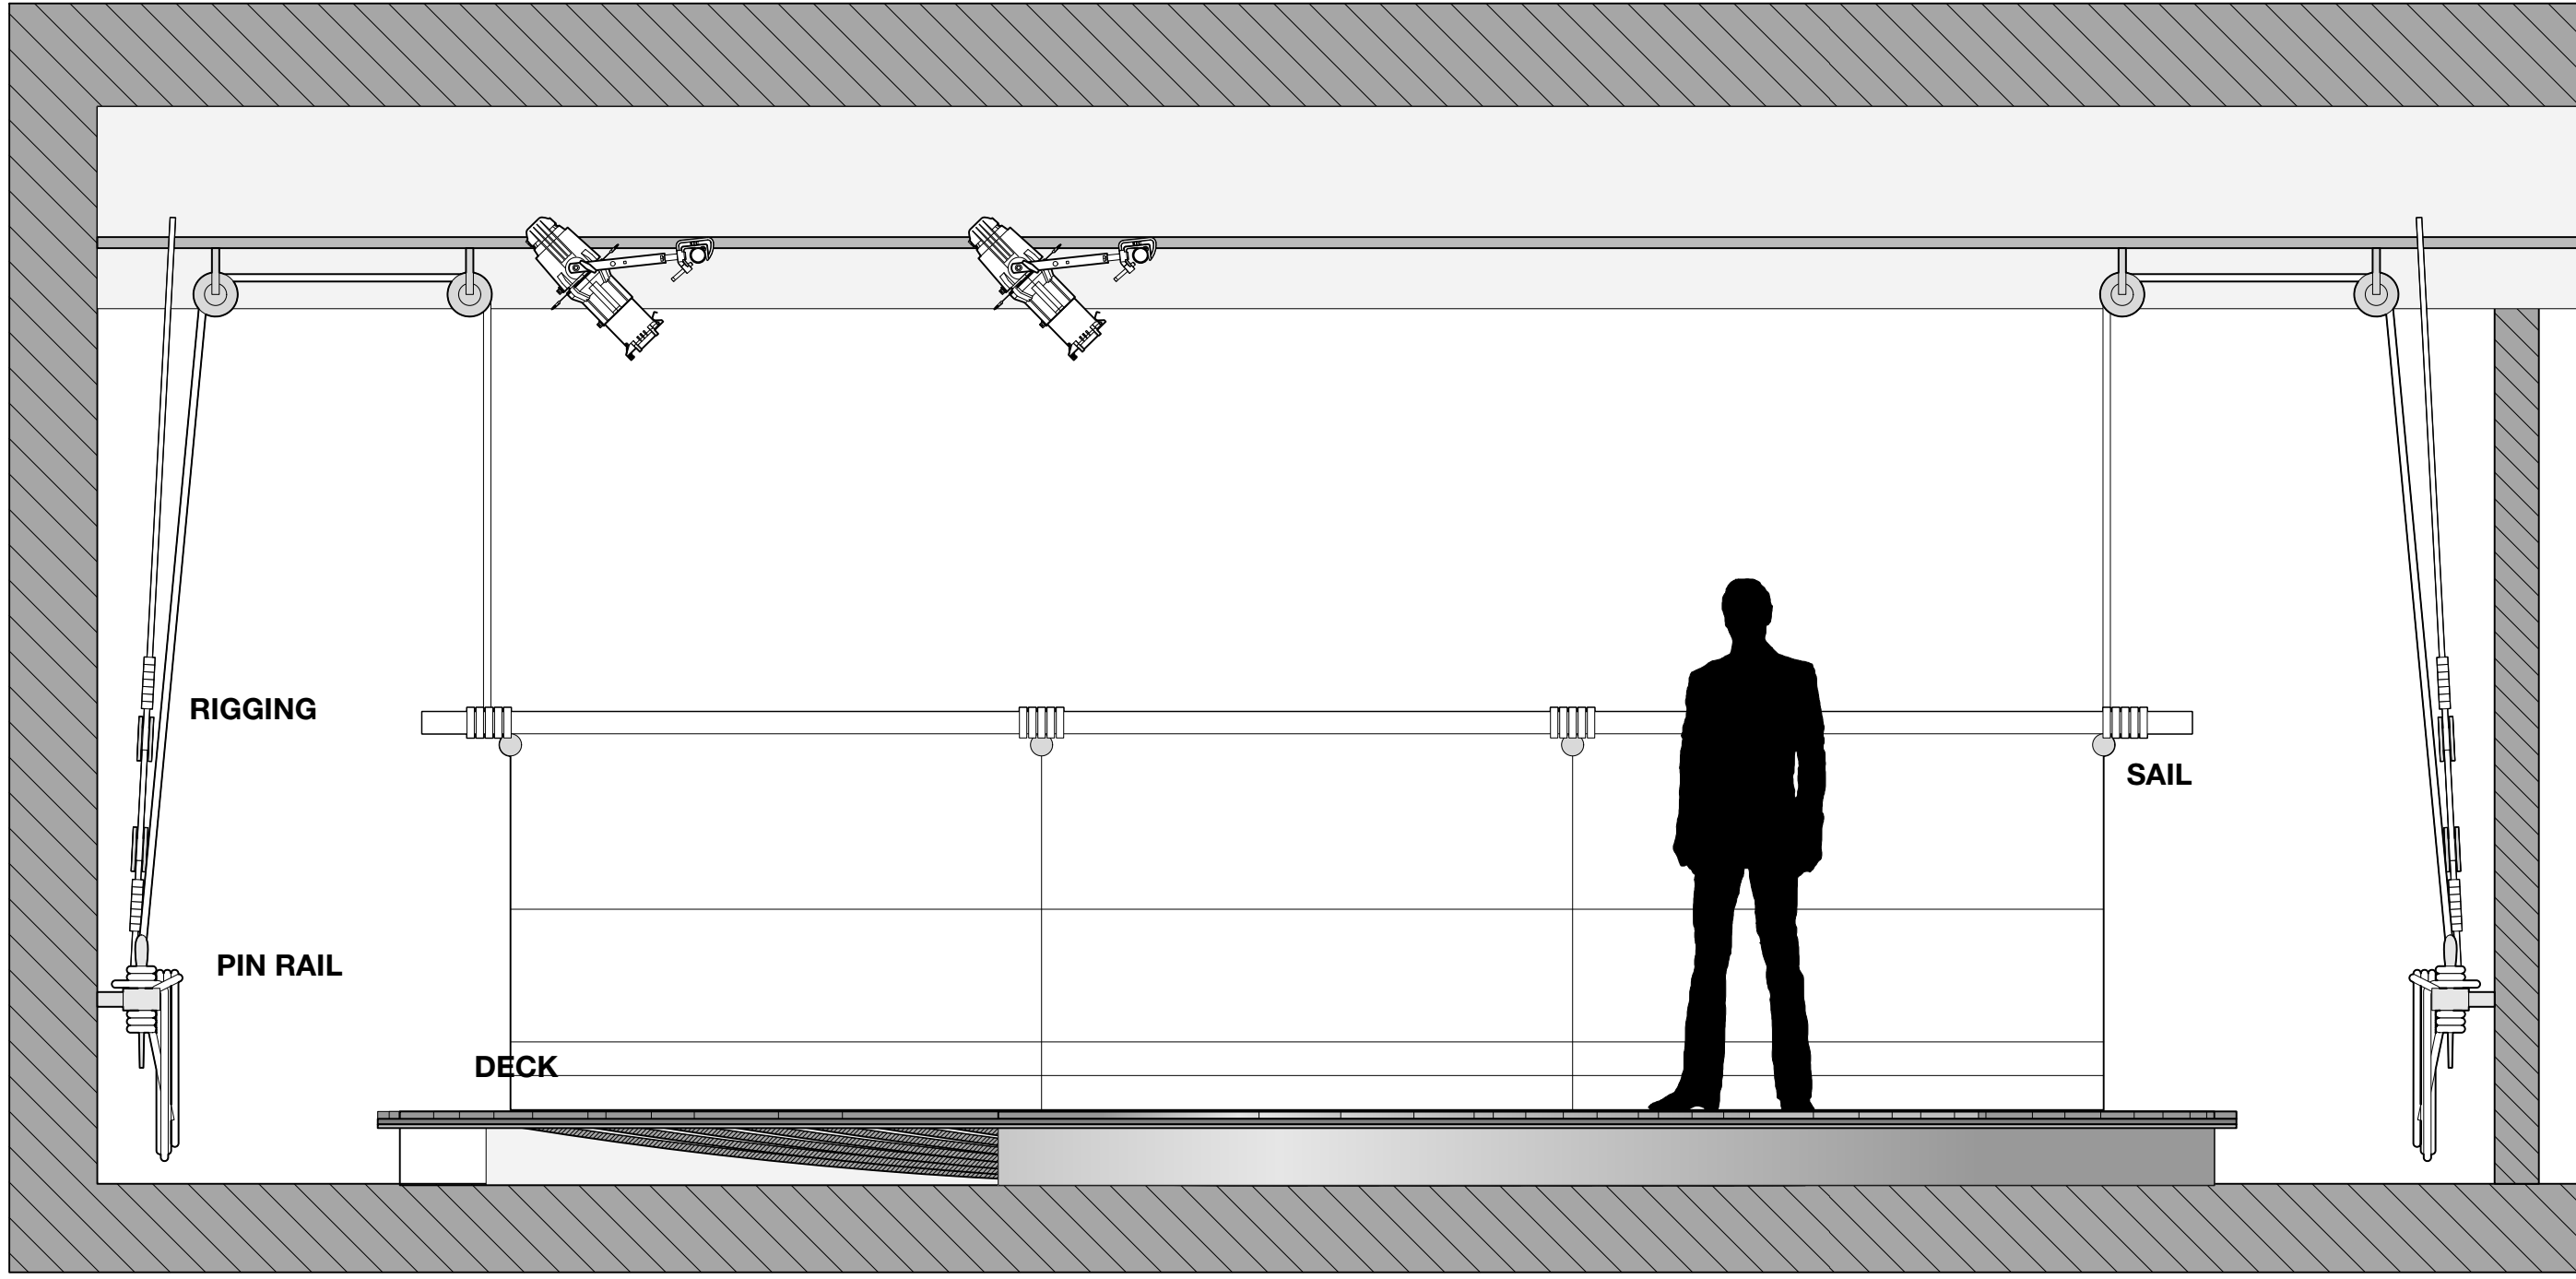

3
07 SAIL POSITION 3
Scale: 1/2" = 1'-0"

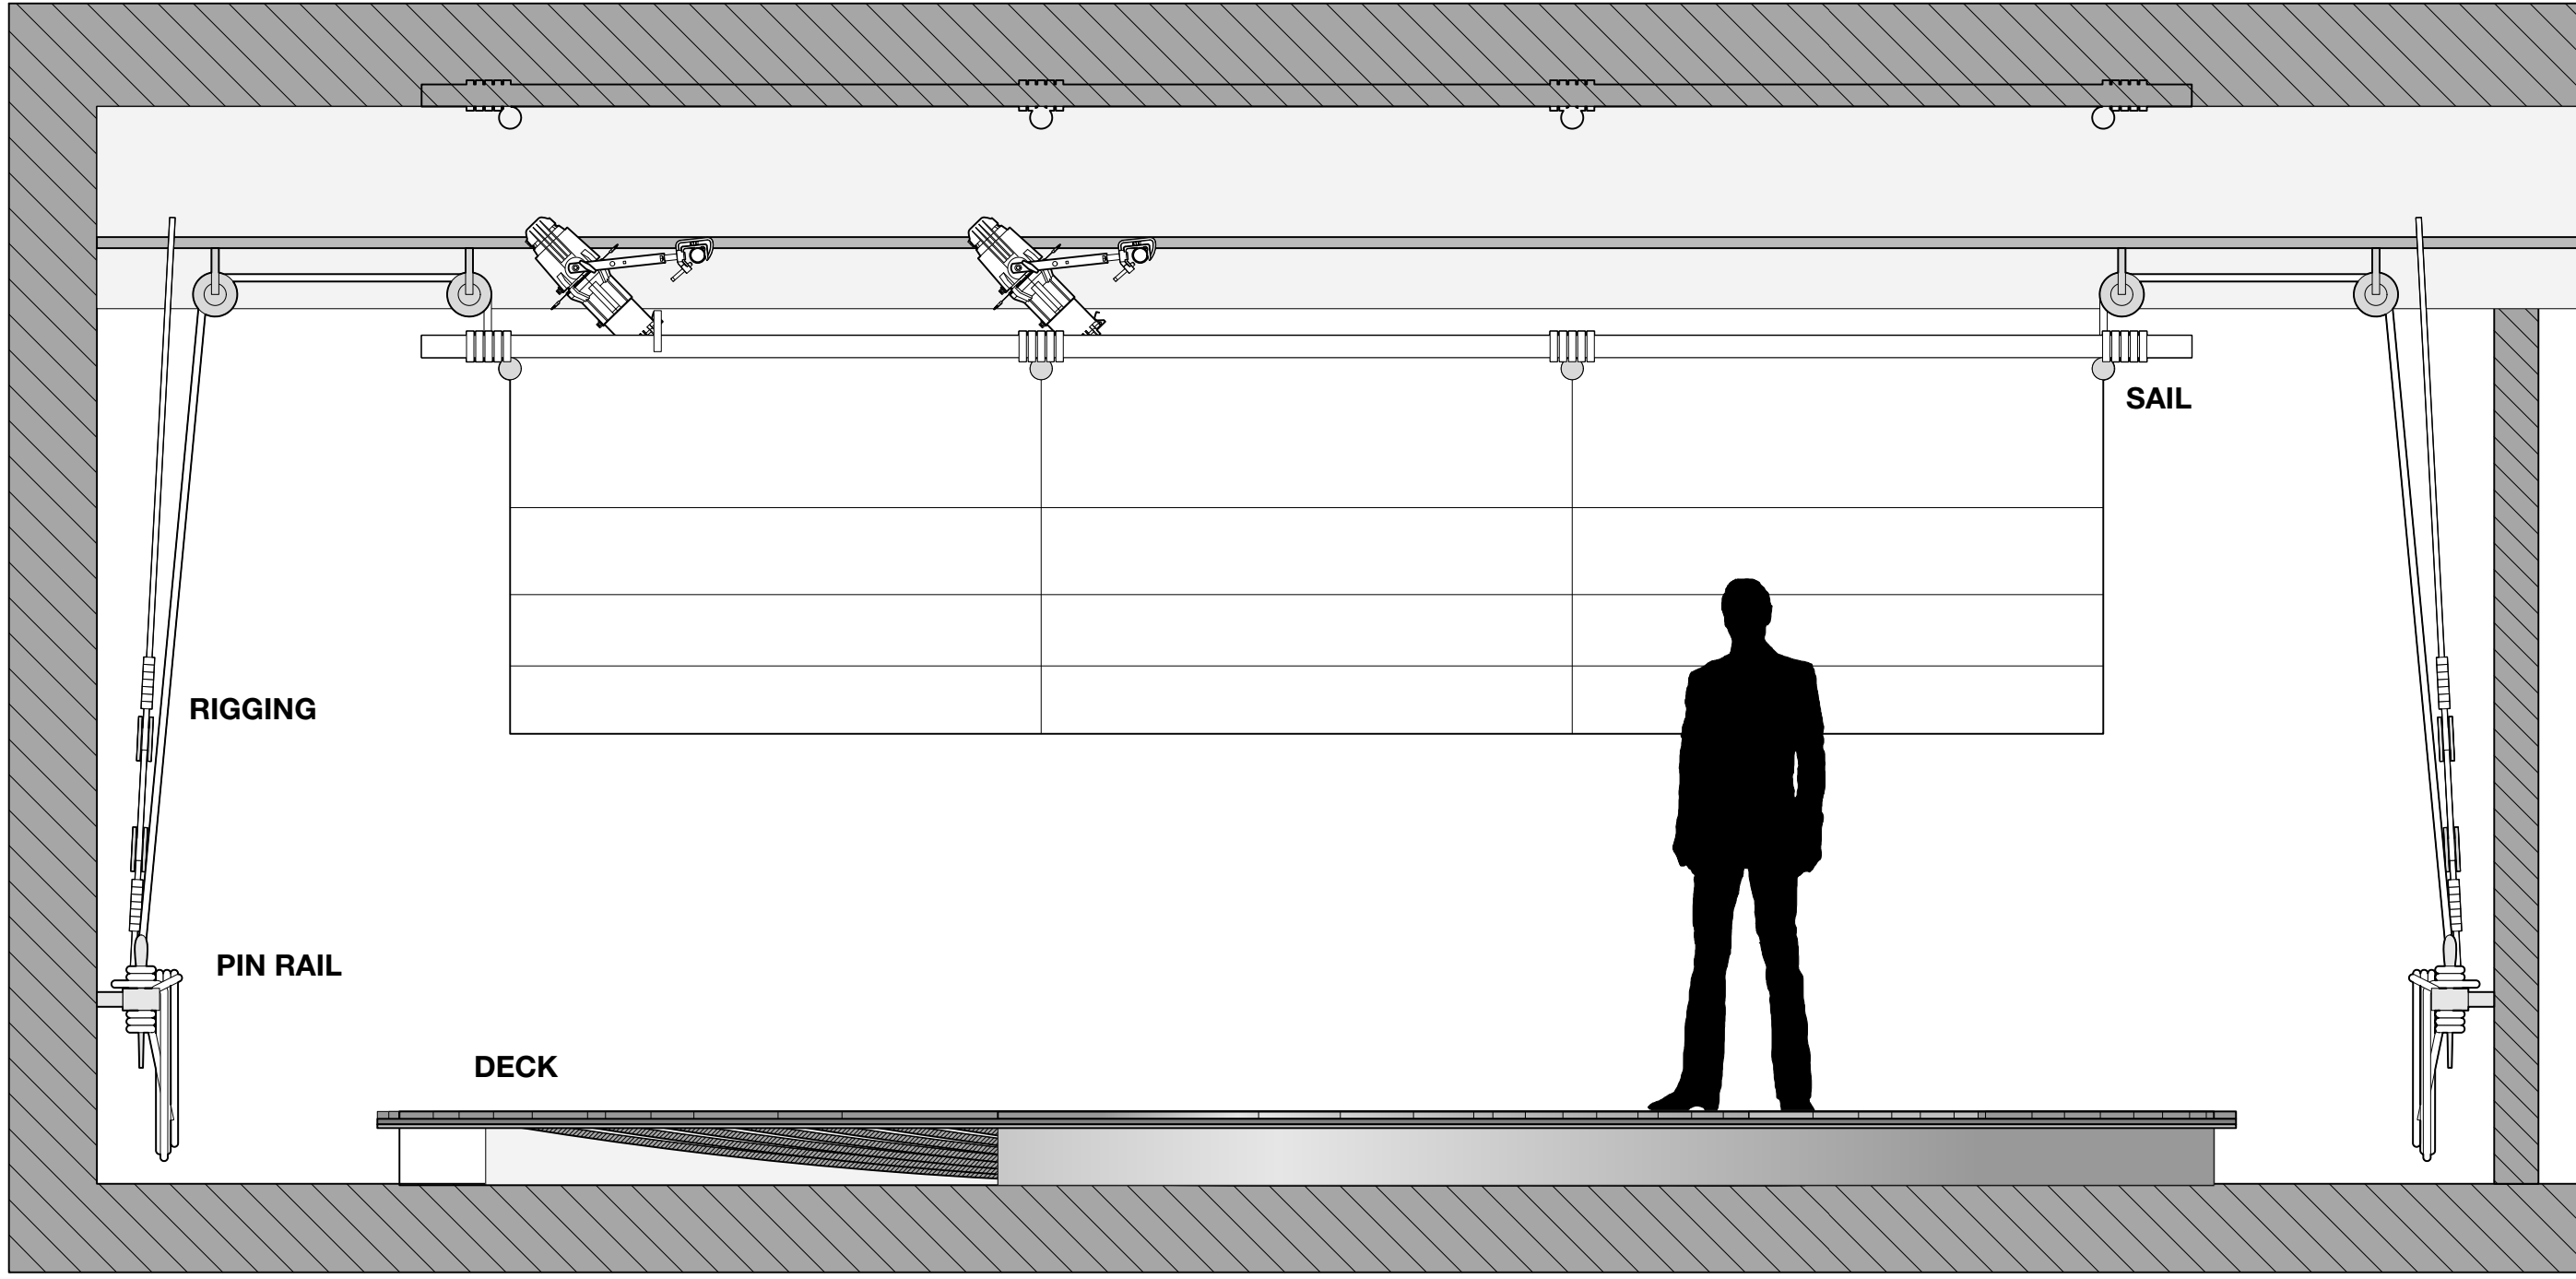

4
07 SAIL POSITION 4
Scale: 1/2" = 1'-0"

- NOTE:
- 1.Sail's heigh in position 3 and 4 might change depend's on rehearsal
 - 2.Open to other pulley layout, if there's better idea
 - 3.Rope for pulley should at least 25' long in this verison

ATLAS TRHATER
YR 3 PRODUCTION
MARCH 2021


DIRECTOR: Scott Illingworth
SET DESIGN: Nina Pan
COSTUME: Camilla Dely
LIGHTING: Kelly Rudolph

ODYSSEUS

DATE
3/30/2021 updates for final
4/4/2021 updates for deck and boom


SAIL			
Scale:	1/2" = 1'-0"	Issue Date:	3/30/2021
Drawn By:	Nina	Revision Date:	3/30/2021
Filename:	ODYSSEUS		

Plate No:
05A
OF 09

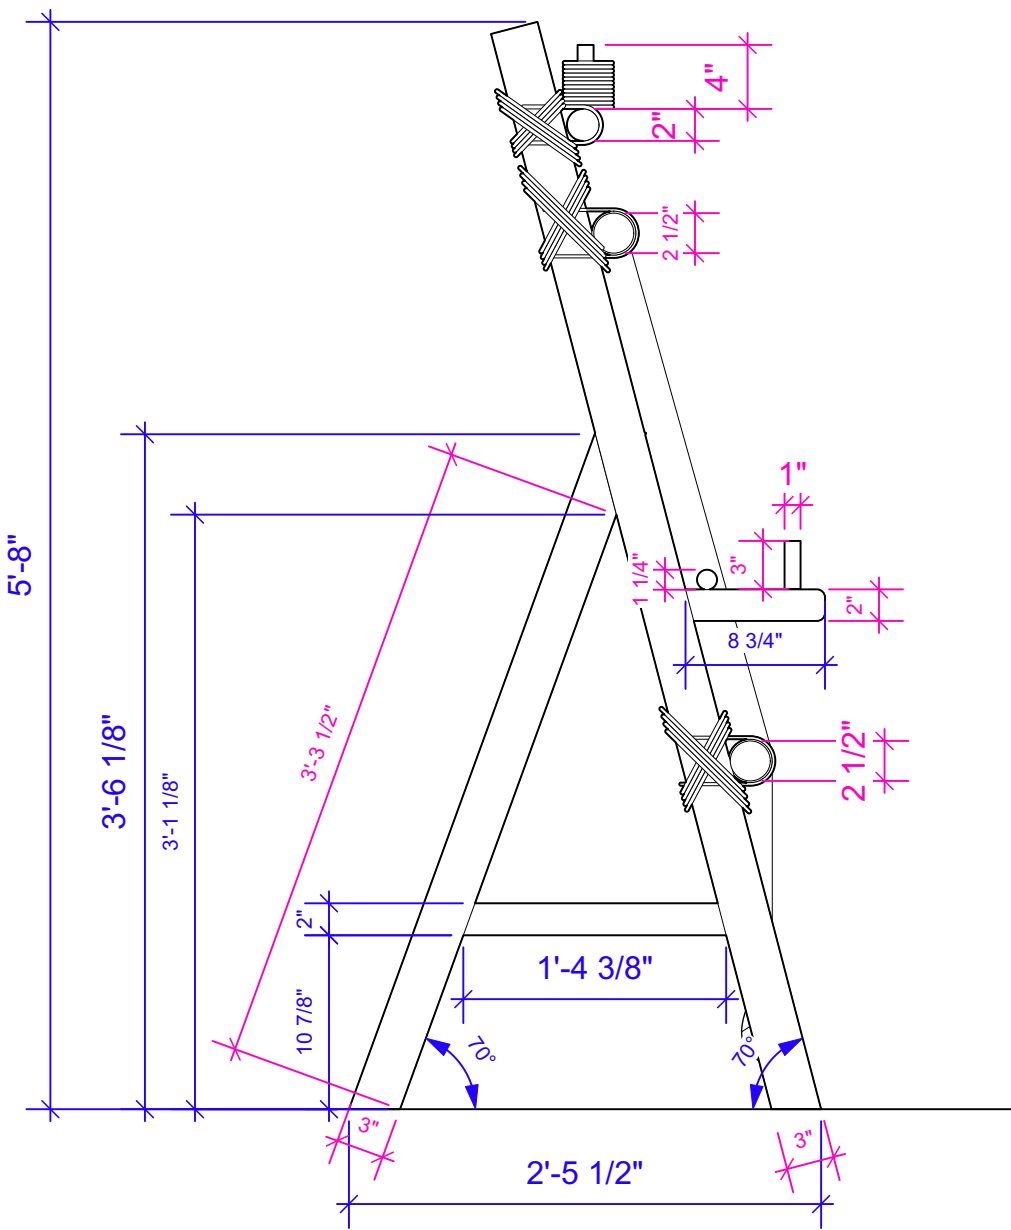


2
07

LOOM SIDE
Scale: 1" = 1'-0"

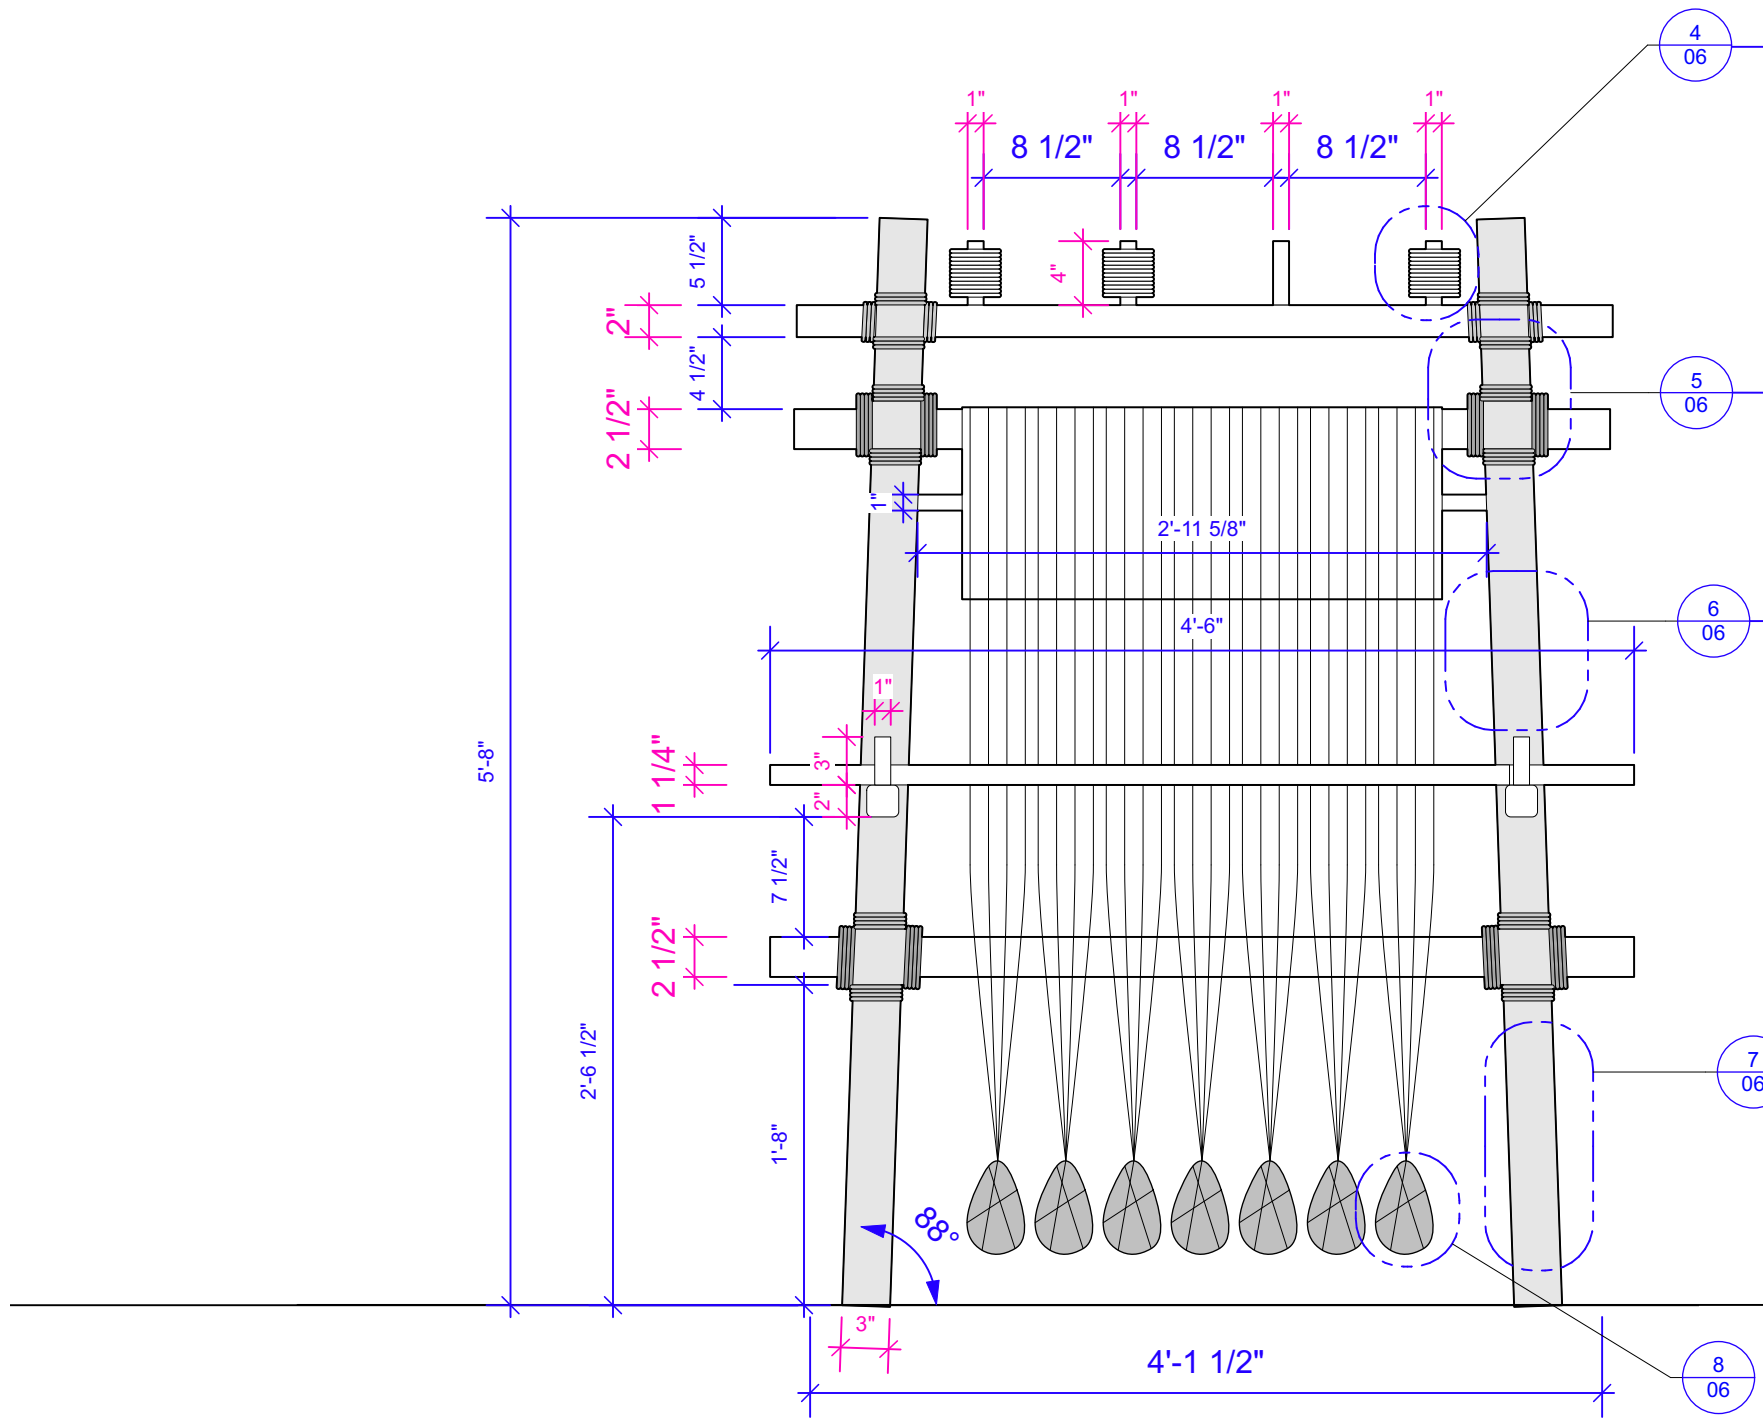

1
07

LOOM FRONT
Scale: 1" = 1'-0"

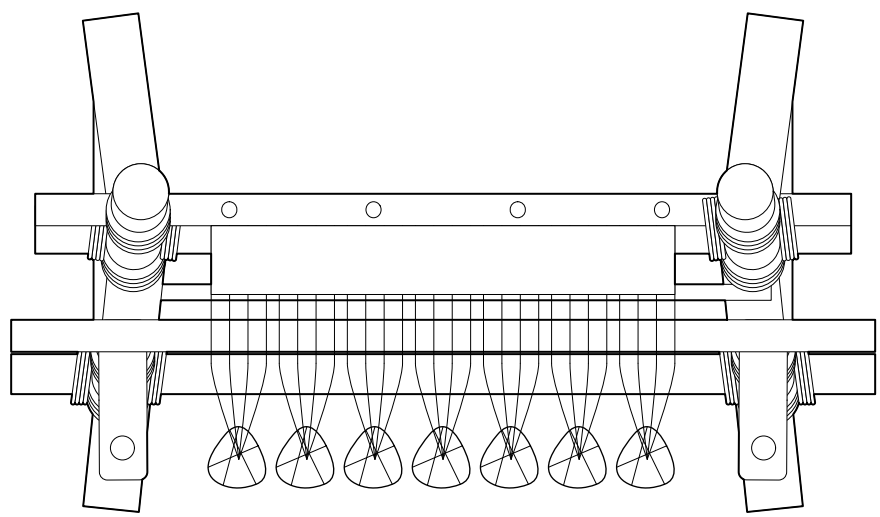

3
07

LOOM PLAN
Scale: 1" = 1'-0"



7
03

LOOM STRUCTURE AND DETAIL REFERENCE
NOT TO SCALE



7
03

LOOM COLOR REFERENCE
NOT TO SCALE



8
03

LOOM WEIGHTS REFERENCE
NOT TO SCALE

LOOM WEIGHTS:
Looks like red stone, and need to make sounds

ATLAS TRHATER
YR 3 PRODUCTION
MARCH 2021


DIRECTOR: Scott Illingworth
SET DESIGN: Nina Pan
COSTUME: Camilla Dely
LIGHTING: Kelly Rudolph

ODYSSEUS


DATE
3/30/2021
4/4/2021

Updates for final
updates for deck and loom


LOOM			
Scale:	1" = 1'-0"	Issue Date:	3/30/2021
Drawn By:	Nina	Revision Date:	3/30/2021
Filename:	ODYSSEUS		

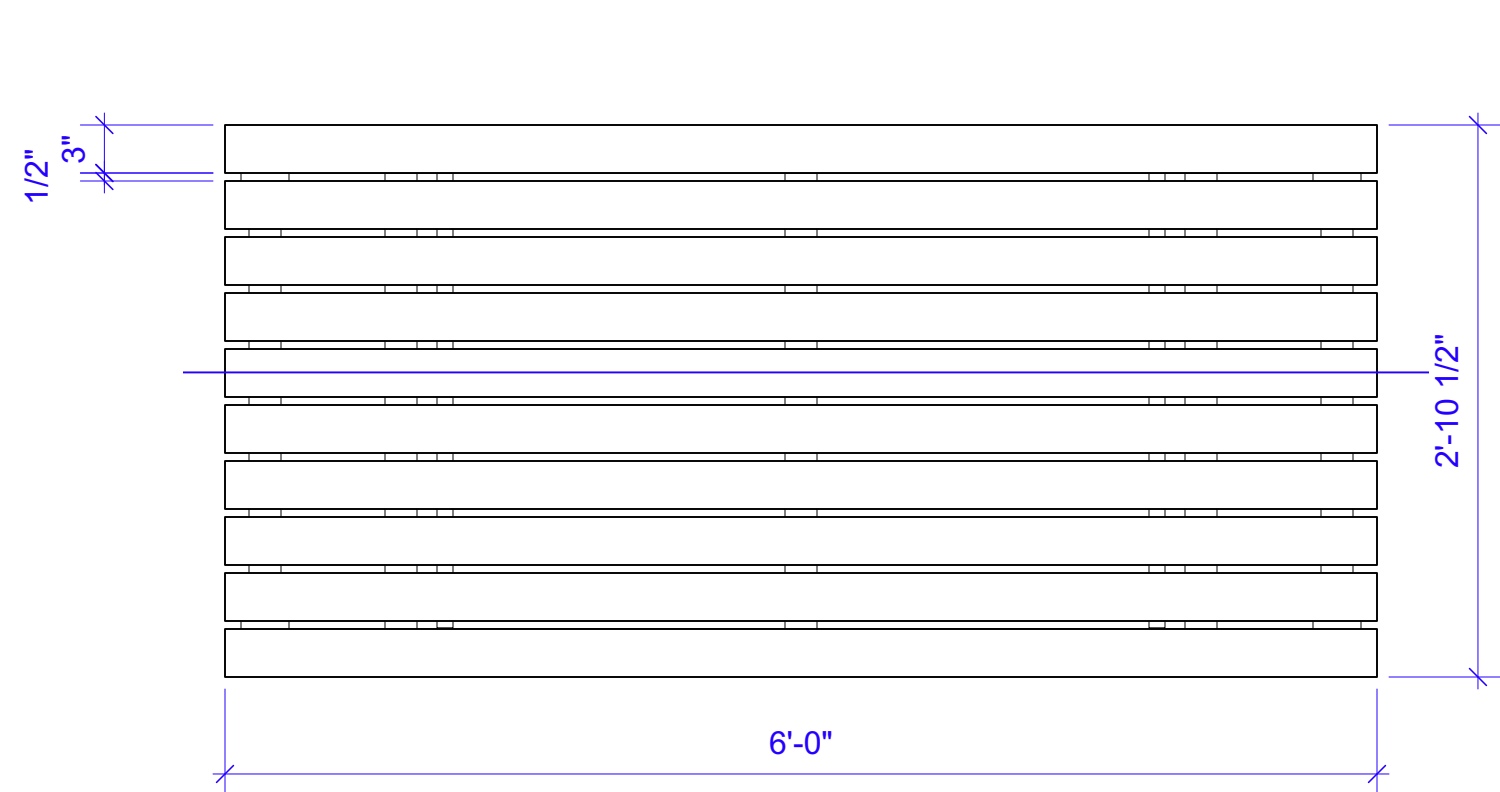


1
09 DESK PLAN
Scale: 1" = 1'-0"

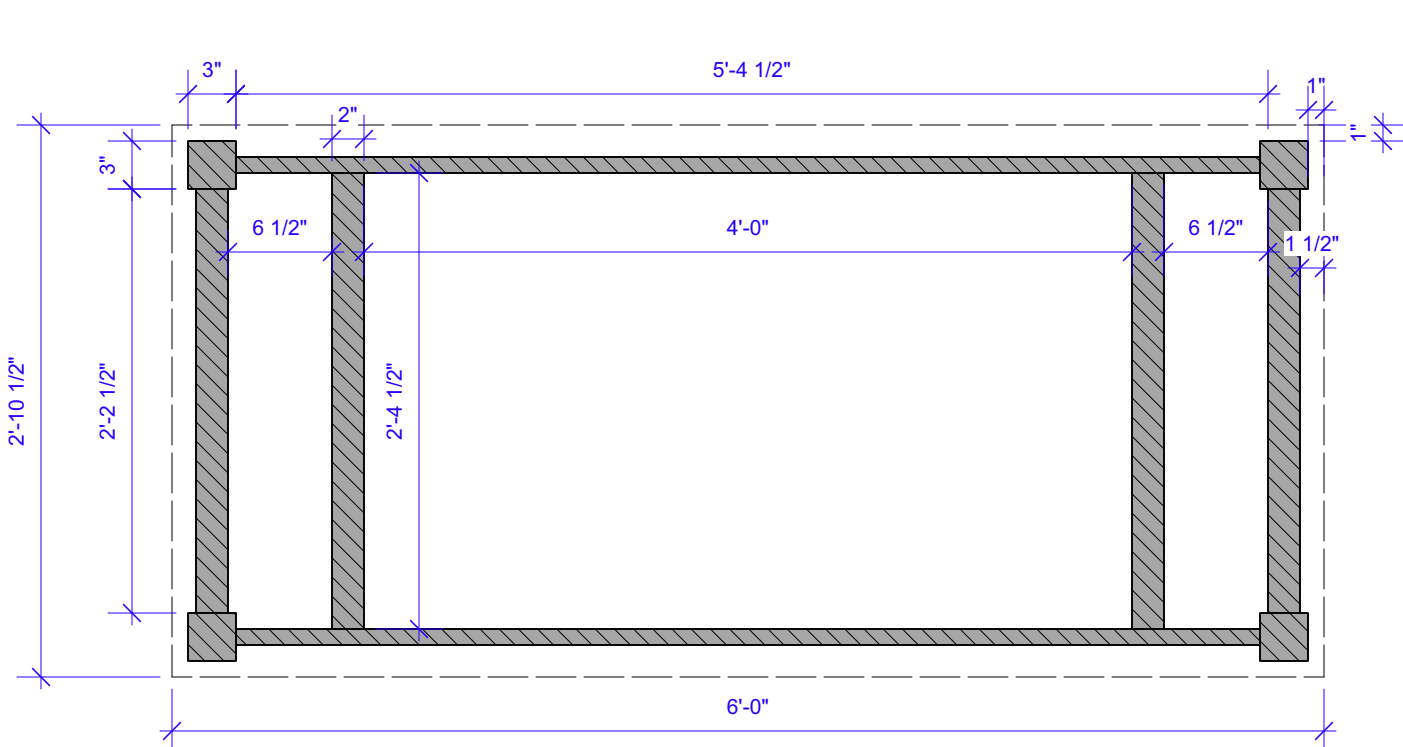


5
09 SECTION CC'
Scale: 1" = 1'-0"

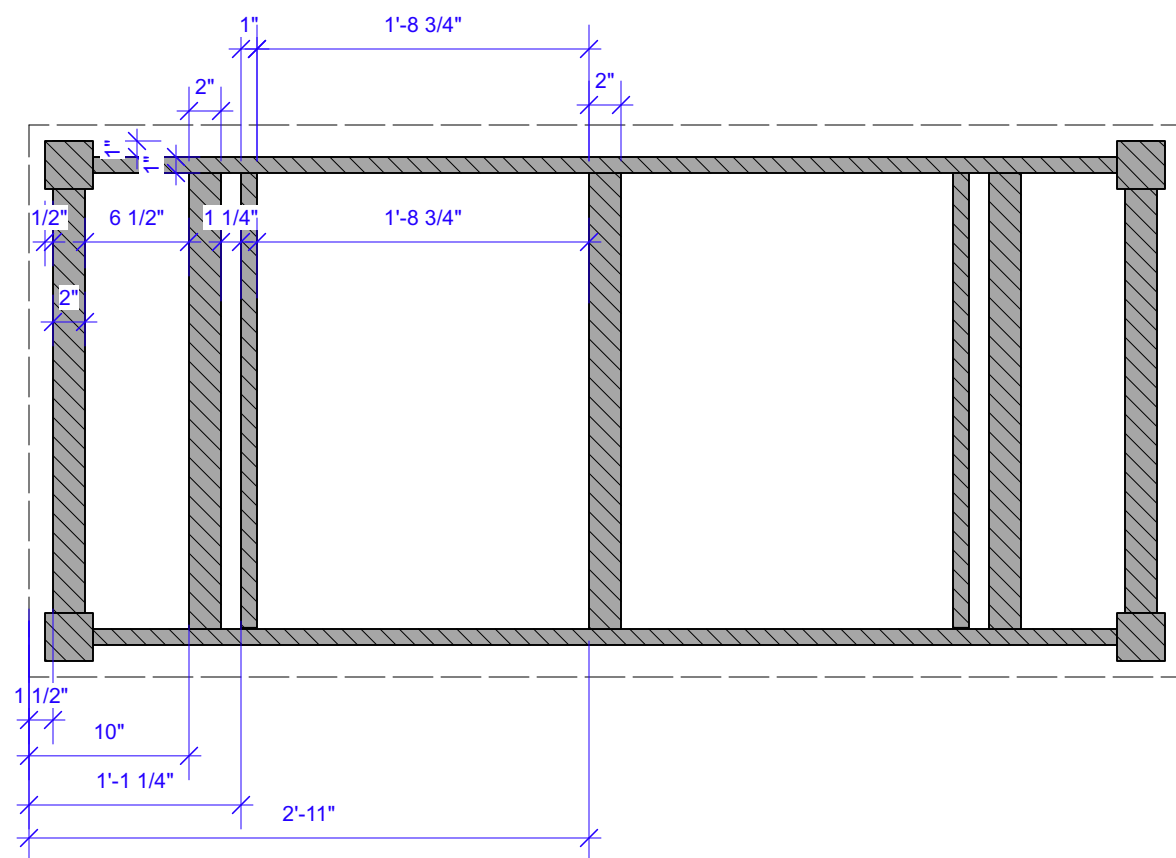


6
09 SECTION BB'
Scale: 1" = 1'-0"

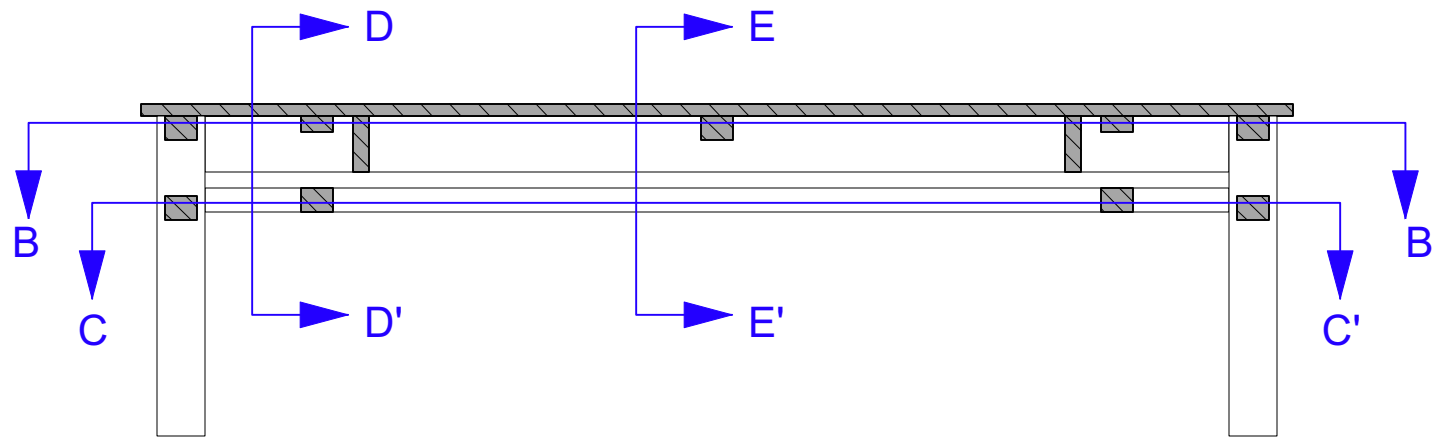


2
09 DESK SECTION AA'
Scale: 1" = 1'-0"

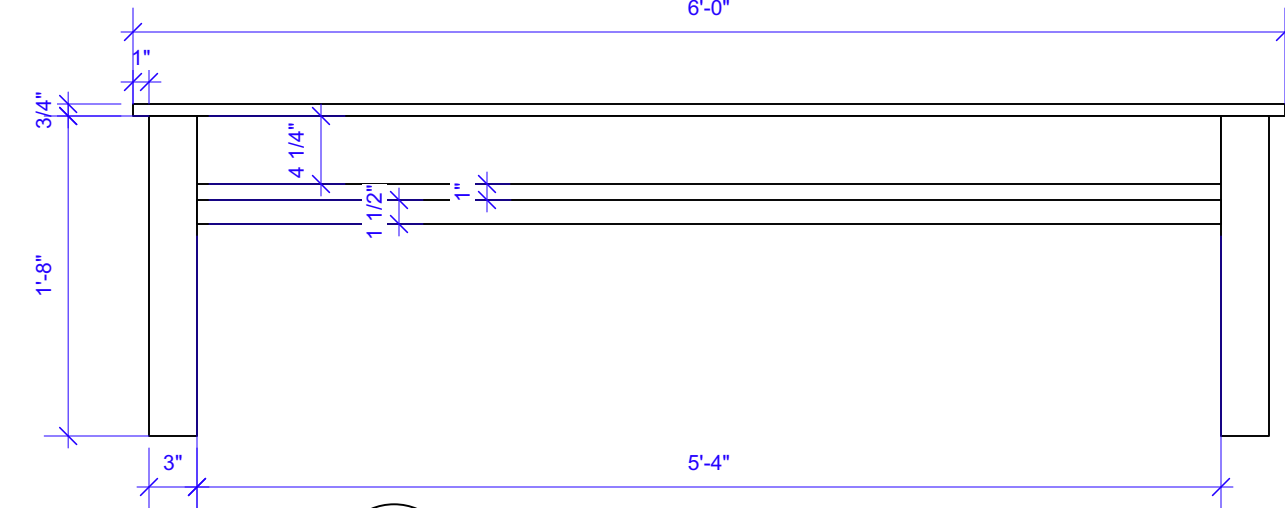


13
09 TABLE FRONT VIEW 1
Scale: 1" = 1'-0"

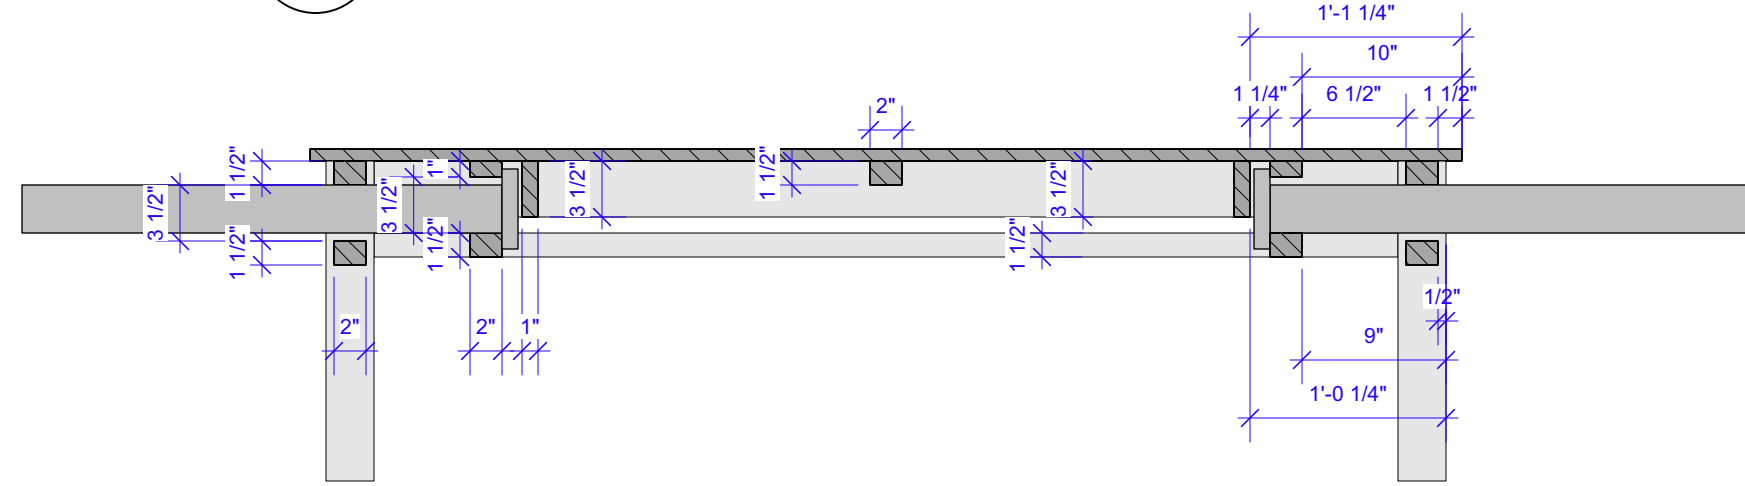


3
09 DESK SECTION WITH HANDLE STICK IN
Scale: 1" = 1'-0"

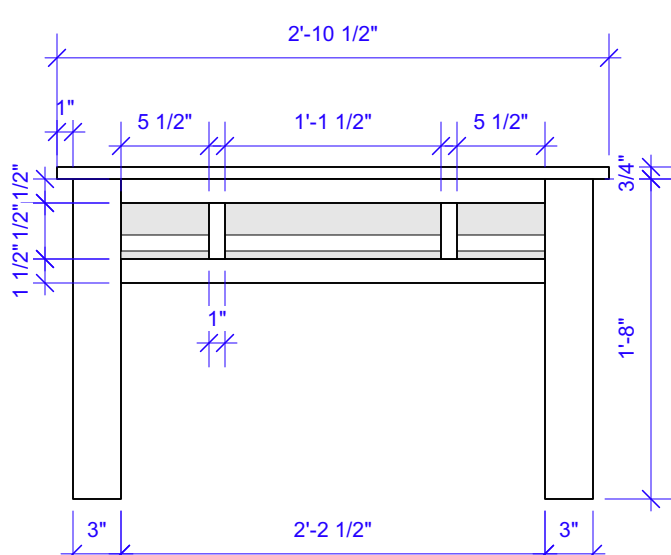


7
09 TABLE SIDE VIEW 2
Scale: 1" = 1'-0"

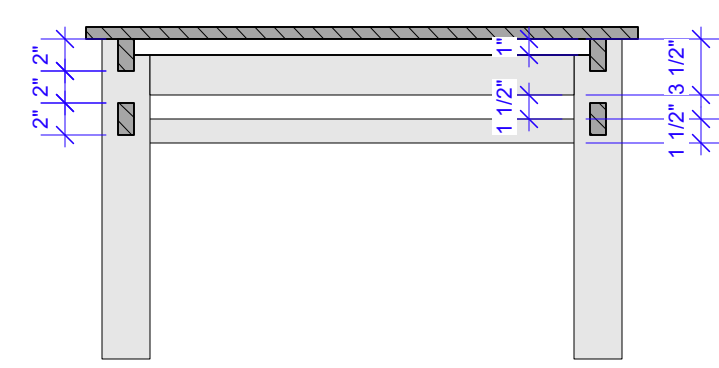


8
09 SECTION EE'
Scale: 1" = 1'-0"

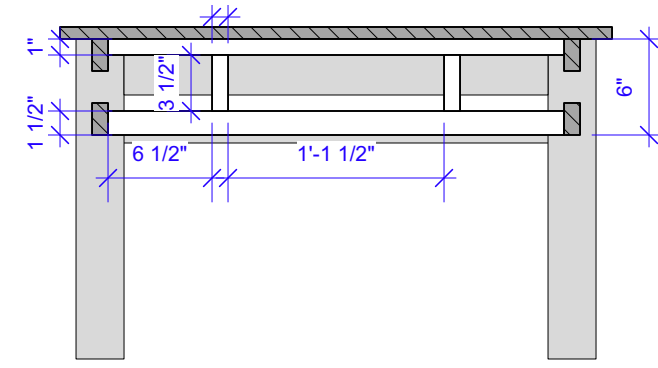


9
09 SECTION DD'
Scale: 1" = 1'-0"

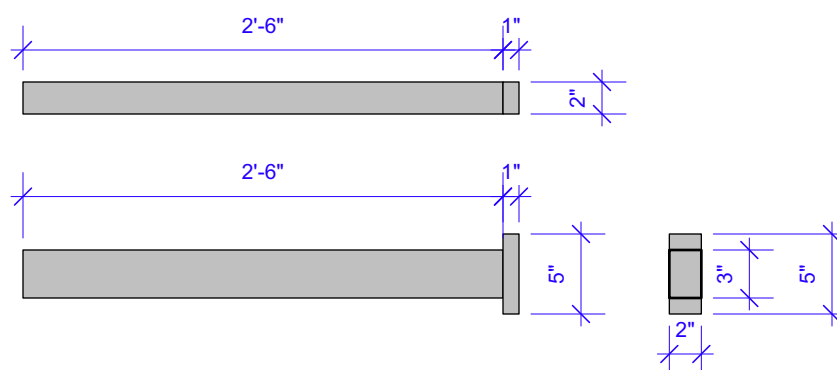

4
09 DESK HANDLE
Scale: 1" = 1'-0"

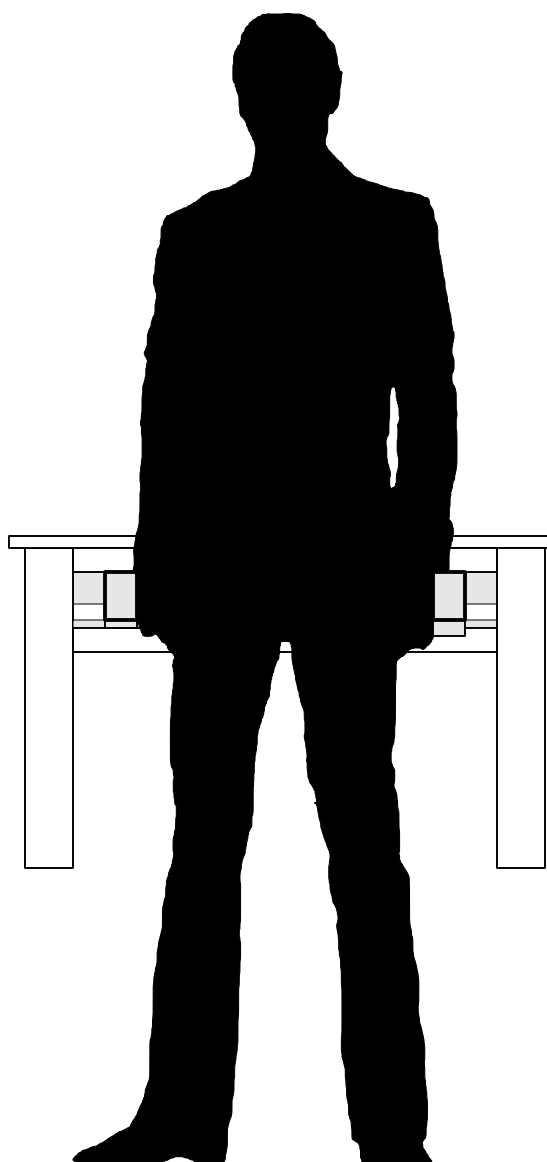


11
09 TABLE SIDE 4 - ACTOR WITH HANDLE
Scale: 1" = 1'-0"

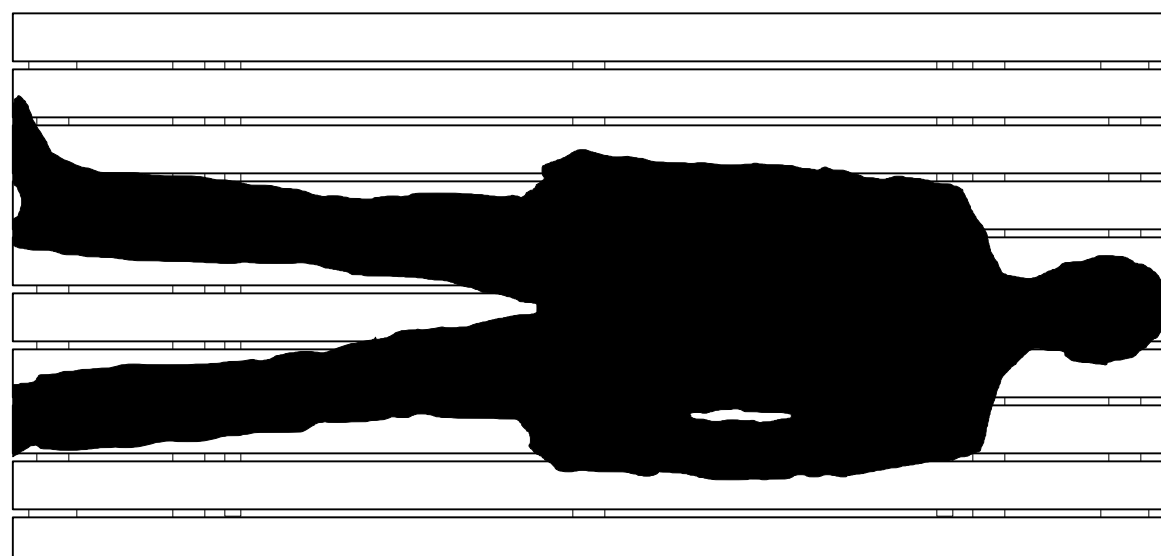

put a figure here as reference

12
09 TABLE PLAN2
Scale: 1" = 1'-0"

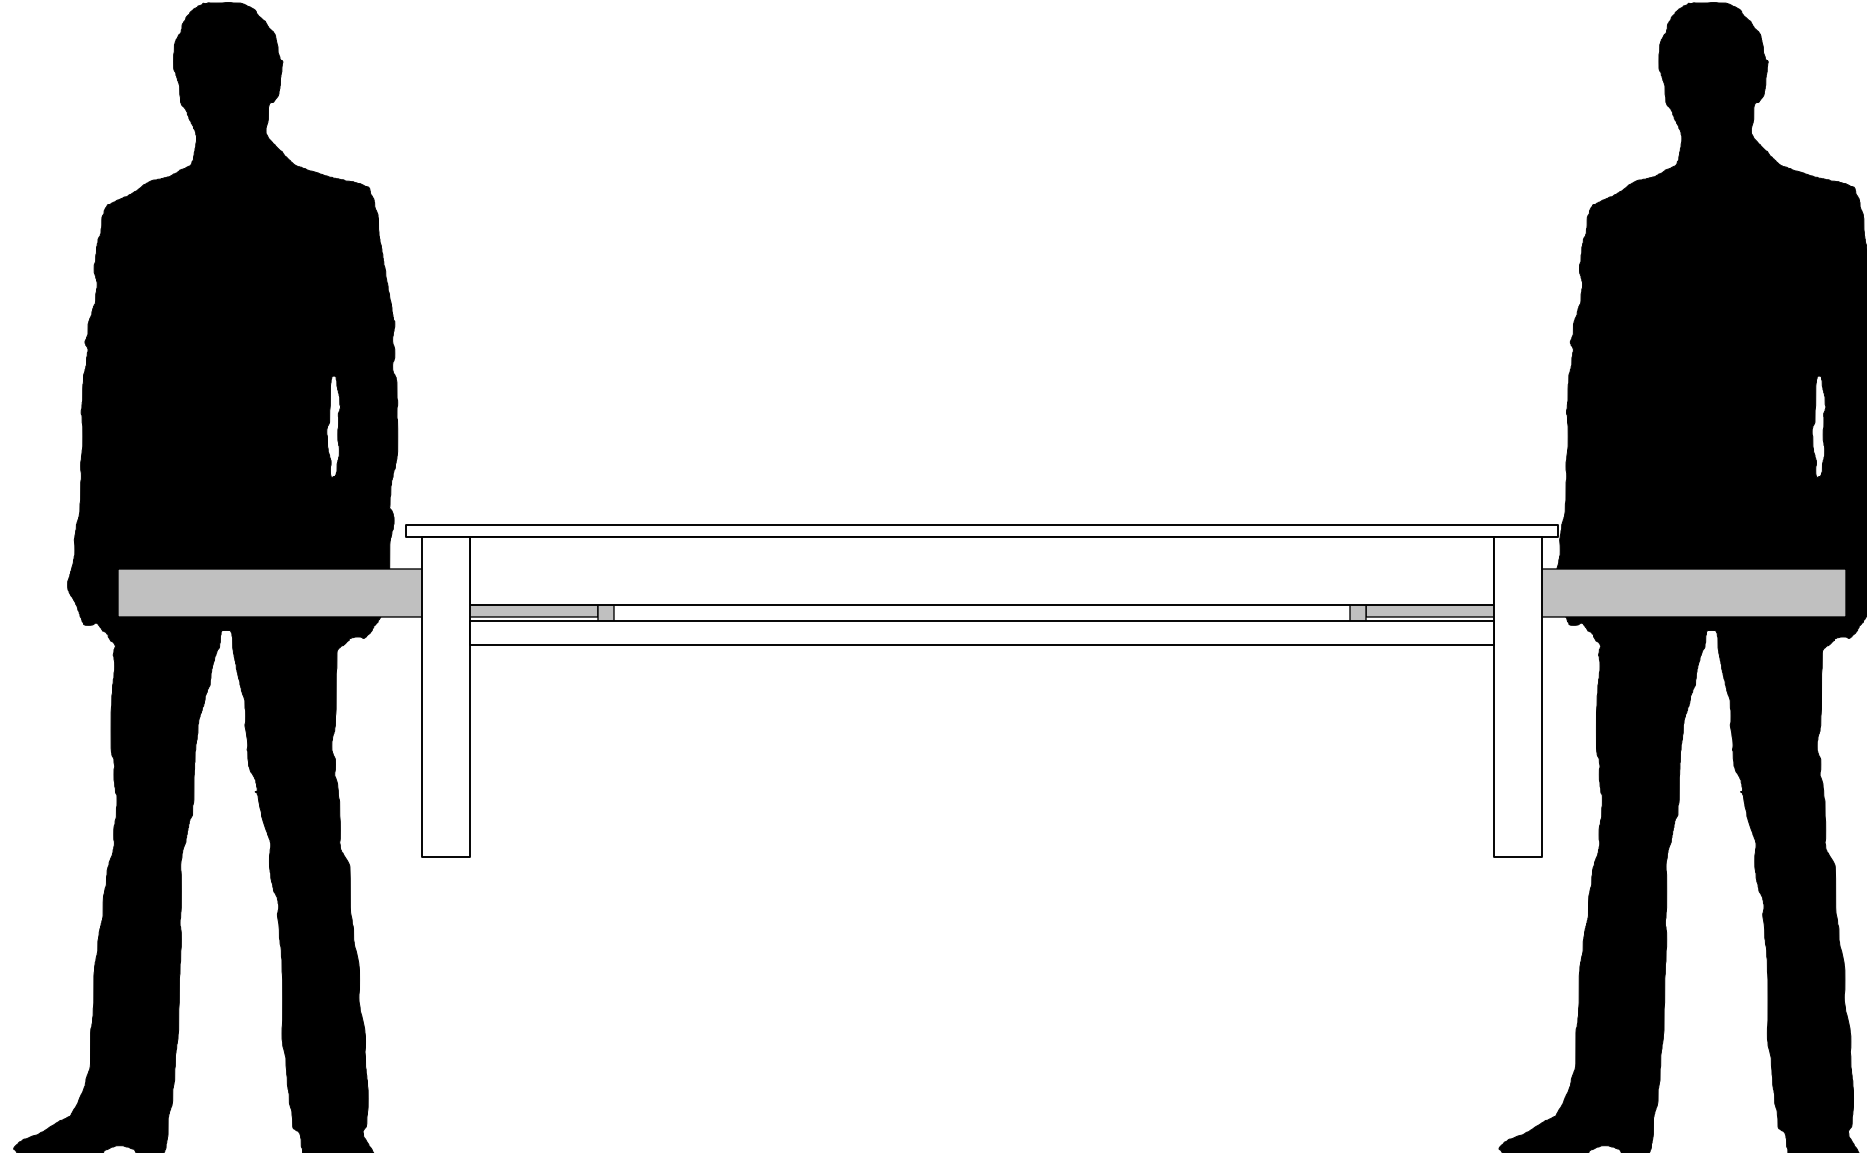

10
09 TABLE SIDE VIEW 3-ACTOR WITH HANDLE
Scale: 1" = 1'-0"



8
03 WOODEN TABLE(BED) TEXTURE REFERENCE
NOT TO SCALE

WOODEN TABLE(BED) TEXTURE REFERENCE:

- 1. the surface is aged wood
- 2. the leg is dark wood color

ATLAS TRHATER

YR 3 PRODUCTION

MARCH 2021

DIRECTOR: Scott Illingworth
SET DESIGN: Nina Pan
COSTUME: Camilla Dely
LIGHTING: Kelly Rudolph

ODYSSEUS

DATE: 3/30/2021
updates for final
4/4/2021 updates for deck and boom

TABLE (BED/ PALANQUIN)

Scale: 1" = 1'-0"
Issue Date: 3/30/2021
Drawn By: Nina
Revision Date: 3/30/2021
Filename: ODYSSEUS

07

OF 09